\\vhb\proj\Wat-LD\09702.00\cad\ld\Planset\DRIP\09702-UT.dwg

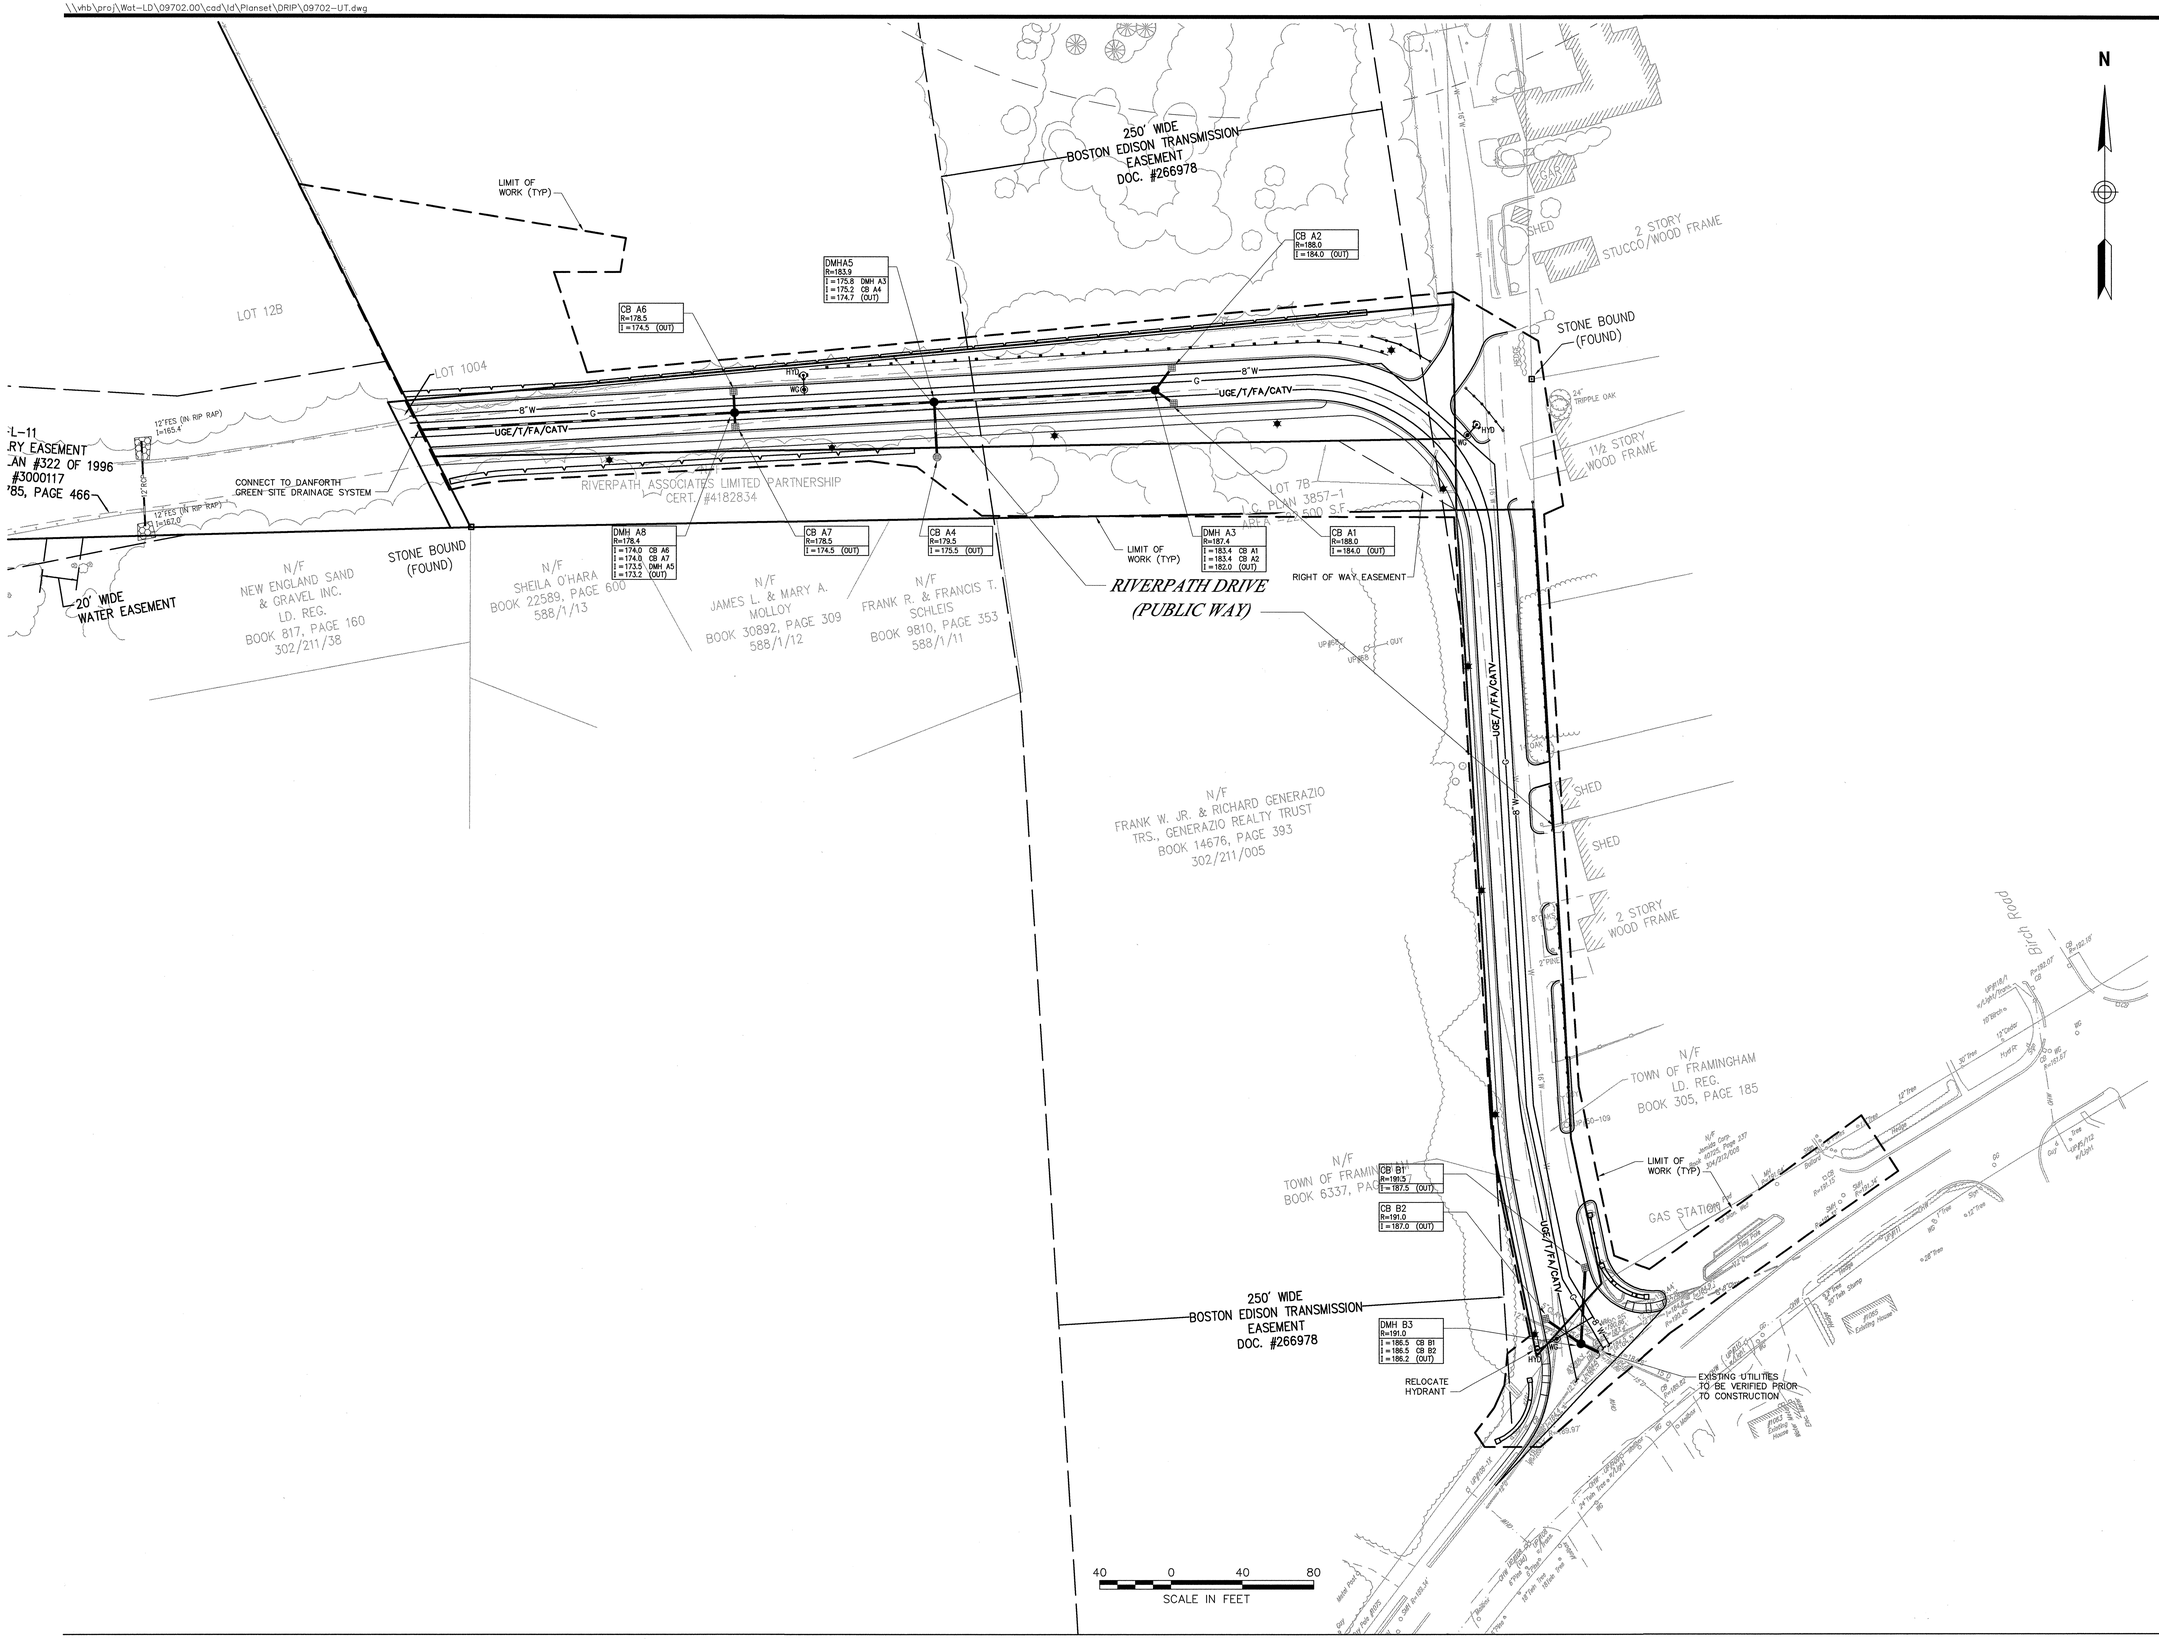

N

VHB

Vanasse Hangen Brustlin, Inc.

Transportation
Land Development
Environmental Services

101 Walnut Street, P.O. Box 9151
Watertown, Massachusetts 02471
617 924 1770 • FAX 617 924 2286

Owner:
RTM Framingham LLC
c/o Pulte Homes of New England
15 Flanders Road, Suite 170
Westborough, MA 01581
P: (508) 870-9999

Developer/Applicant/Subdivider:
Pulte Homes of New England
15 Flanders Road, Suite 170
Westborough, MA 01581
P: (508) 870-9999

Commonwealth of Massachusetts - MWRA
100 First Avenue
Boston, MA 02129

Surveyor:
Metrowest Engineering, Inc.
75 Franklin Street
Framingham, MA 01702
P: (508) 626-0063

Landscape Architect:
The Waterfield Design Group, Inc.
50 Cross Street
Winchester, MA 01890
P: (781) 756-0001
F: (781) 756-0007

No.	Revision	Date	Appvd.
1	General Revisions	01/25/07	

Designed by	Drawn by	Checked by
CAD checked by	Approved by	
Scale 1" = 40'	Date December 7, 2006	

Project Title

Riverpath Drive

Roadway Improvements Plan

Framingham, Massachusetts

Issued for

Local Approvals

Not Approved for Construction

Drawing Title

Utility Plan

Drawing Number

C-5

Sheet 5 of 7

Project Number
09702.00

09702-UT.DWG