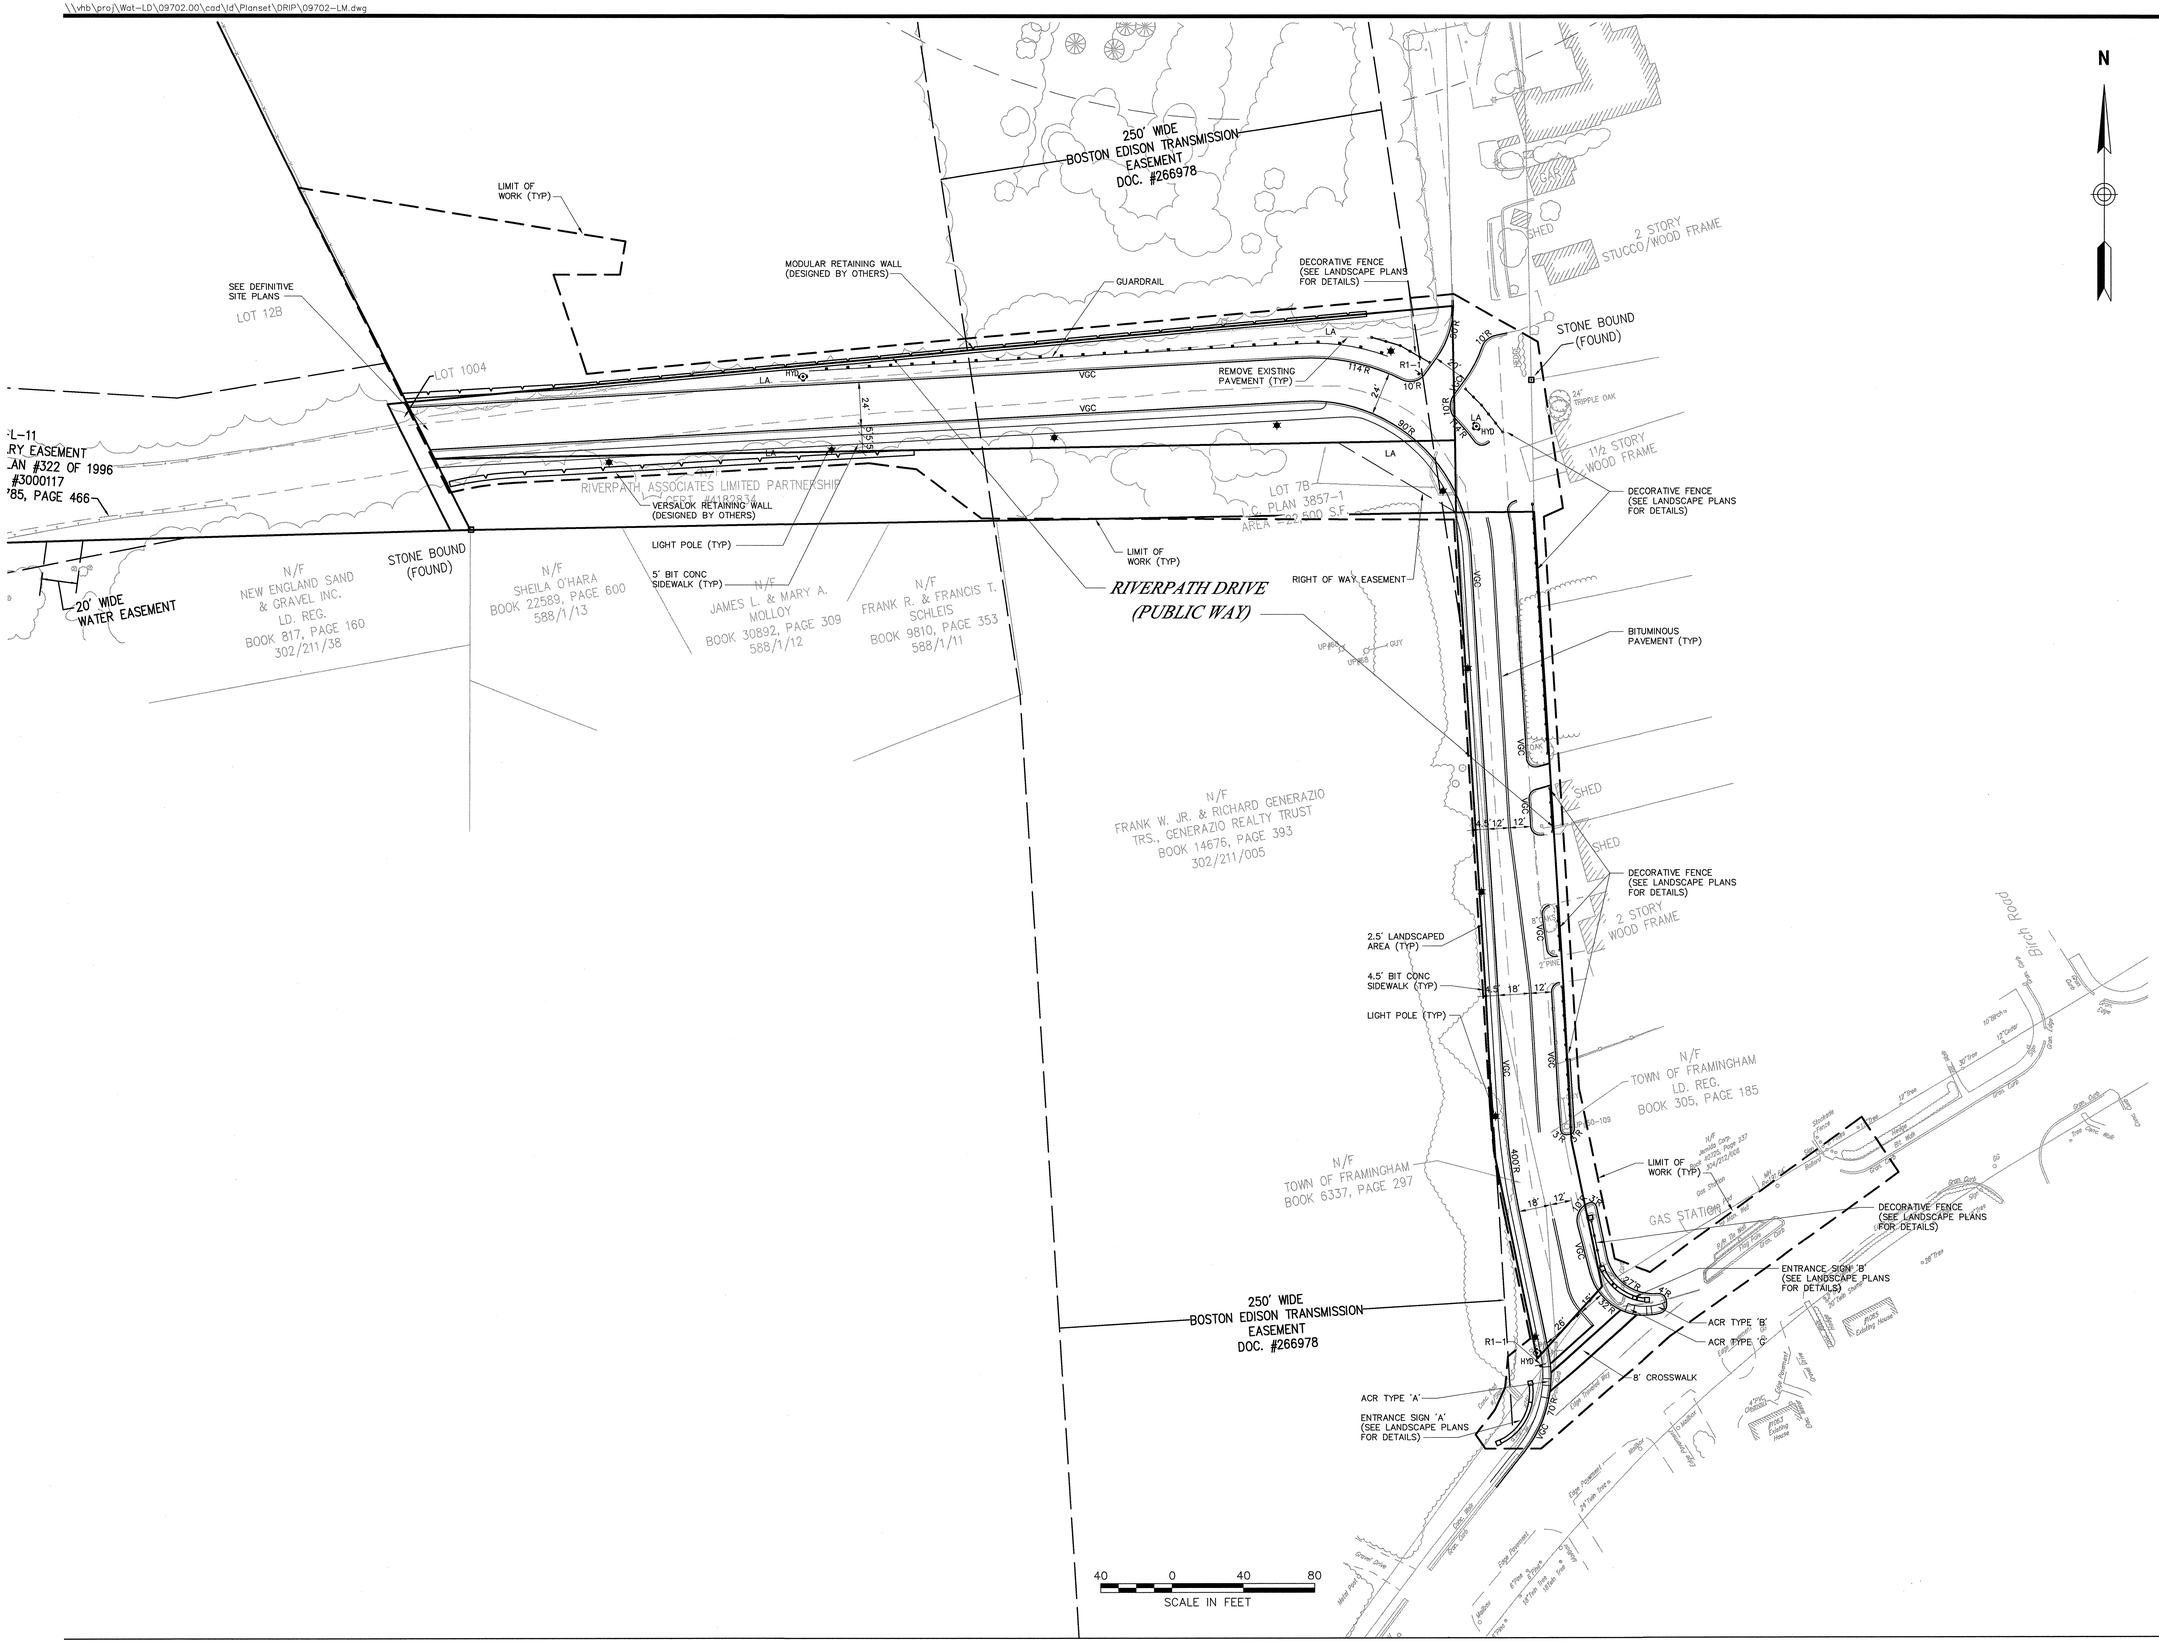


**VHB**

*Vanasse Hangen Brustlin, Inc.*

Transportation
Land Development
Environmental Services

101 Walnut Street, P.O. Box 9151
Watertown, Massachusetts 02471
617 924 1770 • FAX 617 924 2286

Owner:
RTM Framingham LLC
c/o Pulte Homes of New England
15 Flanders Road, Suite 170
Westborough, MA 01581
P: (508) 870-9999

Developer/Applicant/Subdivider:
Pulte Homes of New England
15 Flanders Road, Suite 170
Westborough, MA 01581
P: (508) 870-9999

Commonwealth of Massachusetts - MWRA
100 First Avenue
Boston, MA 02129

Surveyor:
Metrowest Engineering, Inc.
75 Franklin Street
Framingham, MA 01702
P: (508) 626-0063

Landscape Architect:
The Waterfield Design Group, Inc.
50 Cross Street
Winchester, MA 01890
P: (781) 756-0001
F: (781) 756-0007

| No. | Revision | Date | Appvd. |
|---|---|---|---|
| 1 | General Revisions | 01/25/07 | |

Designed by | Drawn by | Checked by
CAD checked by | Approved by
Scale 1" = 40' | Date December 7, 2006

Project Title
# Riverpath Drive
Roadway Improvements Plan

Framingham, Massachusetts

Issued for
Local Approvals

Not Approved for Construction

Drawing Title
# Layout and Materials Plan

COMMONWEALTH OF MASSACHUSETTS
STEVEN R. CASCINARD
CIVIL
No. 40004
REGISTERED PROFESSIONAL ENGINEER
1/22/07

Drawing Number
C-3

Sheet 3 of 7

Project Number
09702.00

09702-LM.DWG