\\vhb\proj\Wat-LD\09702.00\cad\ld\Planset\DRIP\09702-GD.dwg

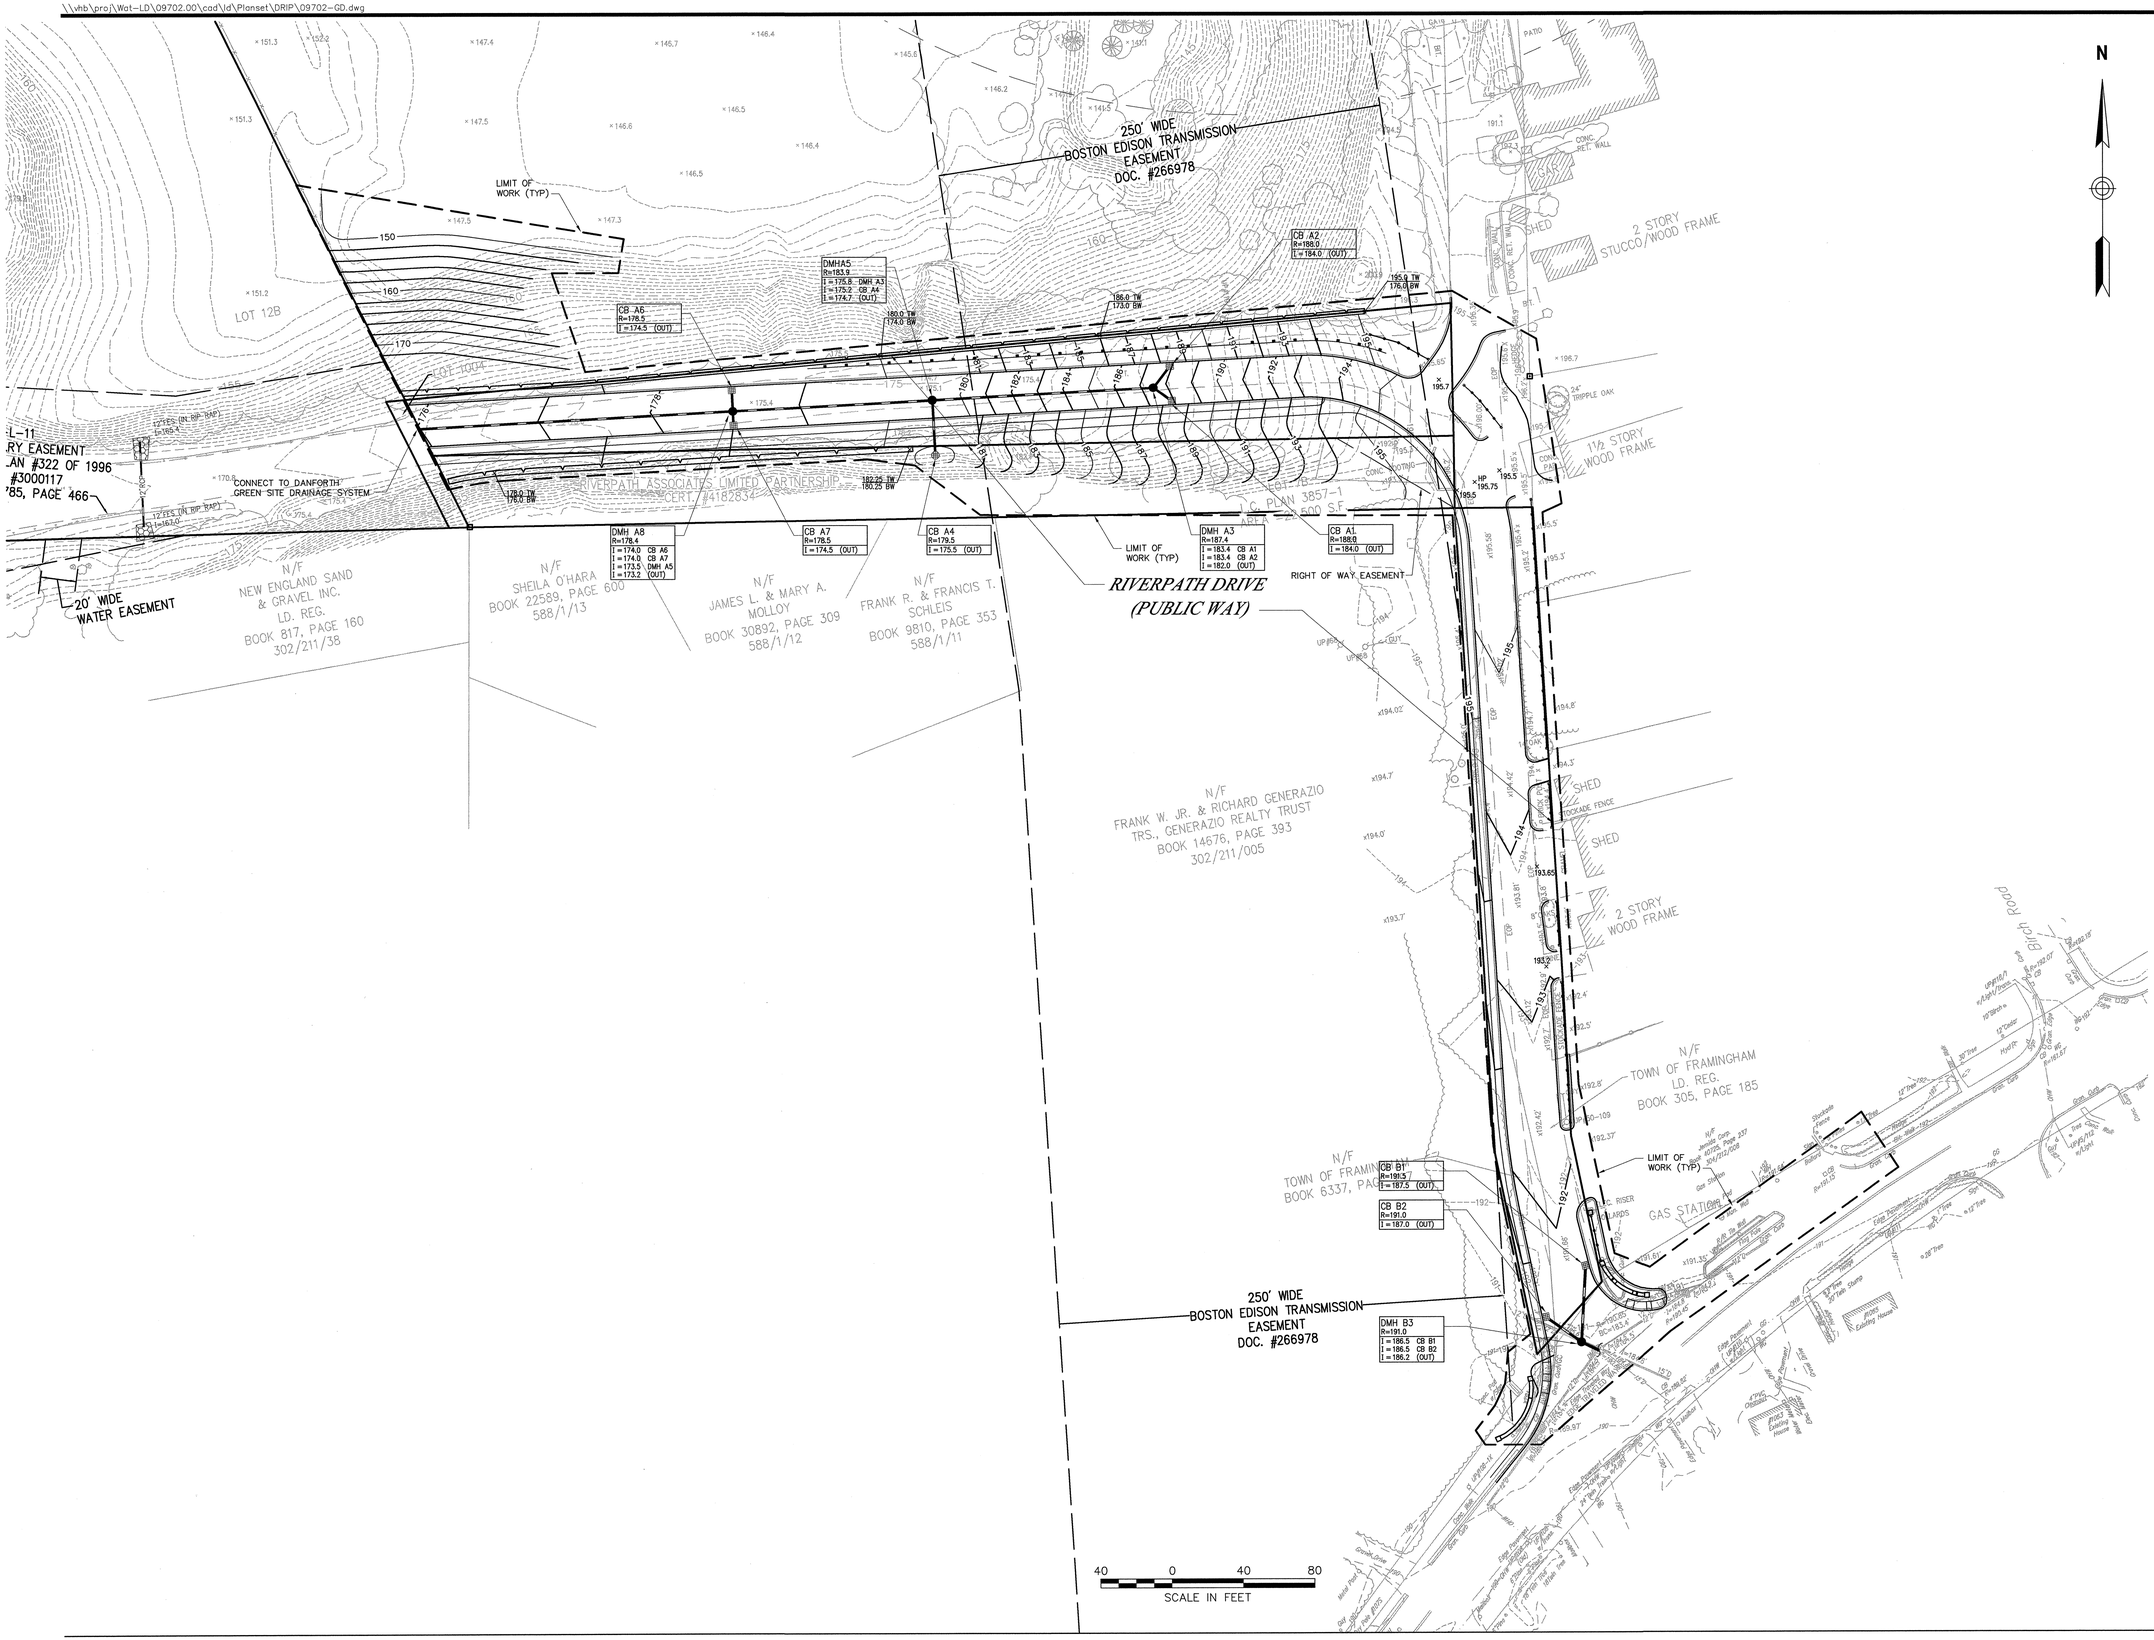

N

VHB

Vanasse Hangen Brustlin, Inc.

Transportation
Land Development
Environmental Services

101 Walnut Street, P.O. Box 9151
Watertown, Massachusetts 02471
617 924 1770 • FAX 617 924 2286

Owner:
RTM Framingham LLC
c/o Pulte Homes of New England
15 Flanders Road, Suite 170
Westborough, MA 01581
P: (508) 870-9999

Developer/Applicant/Subdivider:
Pulte Homes of New England
15 Flanders Road, Suite 170
Westborough, MA 01581
P: (508) 870-9999

Commonwealth of Massachusetts - MWRA
100 First Avenue
Boston, MA 02129

Surveyor:
Metrowest Engineering, Inc.
75 Franklin Street
Framingham, MA 01702
P: (508) 626-0063

Landscape Architect:
The Waterfield Design Group, Inc.
50 Cross Street
Winchester, MA 01890
P: (781) 756-0001
F: (781) 756-0007

No.	Revision	Date	Appvd.
1	General Revisions	01/25/07	

Designed by | Drawn by | Checked by
CAD checked by | Approved by
Scale 1" = 40' | Date December 7, 2006

Project Title

Riverpath Drive

Roadway Improvements Plan

Framingham, Massachusetts

Issued for

Local Approvals

Not Approved for Construction

Drawing Title

Grading, Drainage, and Erosion Control Plan

COMMONWEALTH OF MASSACHUSETTS — REGISTERED PROFESSIONAL ENGINEER — No. 45004 — CIVIL — NATIONAL SEAL

Drawing Number
C-4

Sheet 4 of 7

Project Number
09702.00

09702-GD.DWG