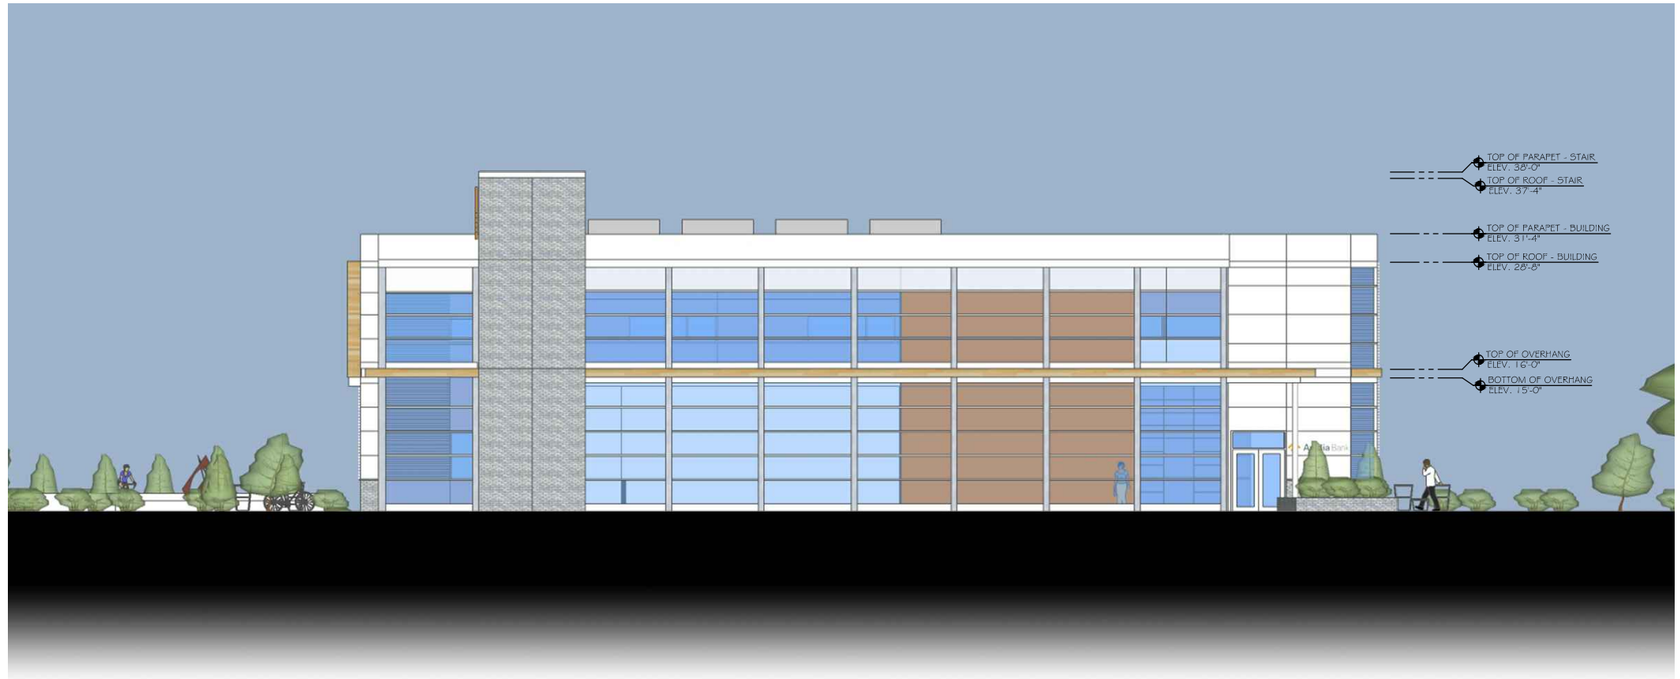


2 EAST ELEVATION
NOT TO SCALE

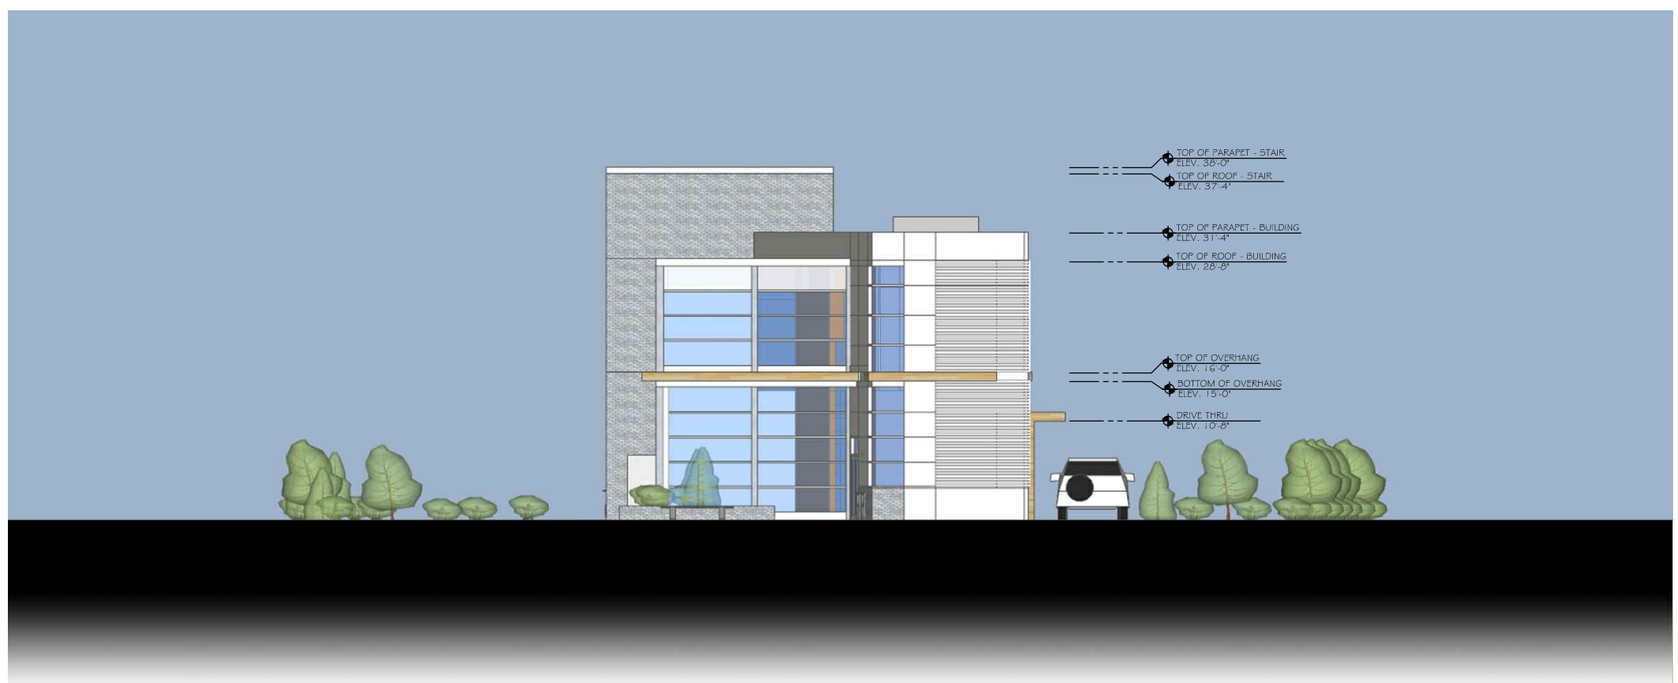


1 NORTH ELEVATION
NOT TO SCALE

studio Q architecture
DESIGN | PLANNING | INTERIORS
StudioQArchitecture.com
301 Highland Ave
Waterbury, CT 06708

solidus
1280 Blue Hills Ave.
Bloomfield, CT 06002

SCHOFIELD BROTHERS
ENGINEERING - SURVEYING - ITS
1071 Worcester Rd
Framingham, MA 01701

Rico Associates
Landscape Architecture
92 Lake Street
Shrewsbury, MA 01545

MDM TRANSPORTATION CONSULTANTS, INC.
28 Lord Rd #280
Marlborough, MA 01752

BRANCH DESIGN FOR:
Avidia Bank
270 COCHITUATE RD
FRAMINGHAM, MA

Revisions:

Date: AUGUST 10TH, 2015
Scale: AS NOTED
Project No. 2K15.016
Drawn by: MRB

A1.02
Proposed Elevations

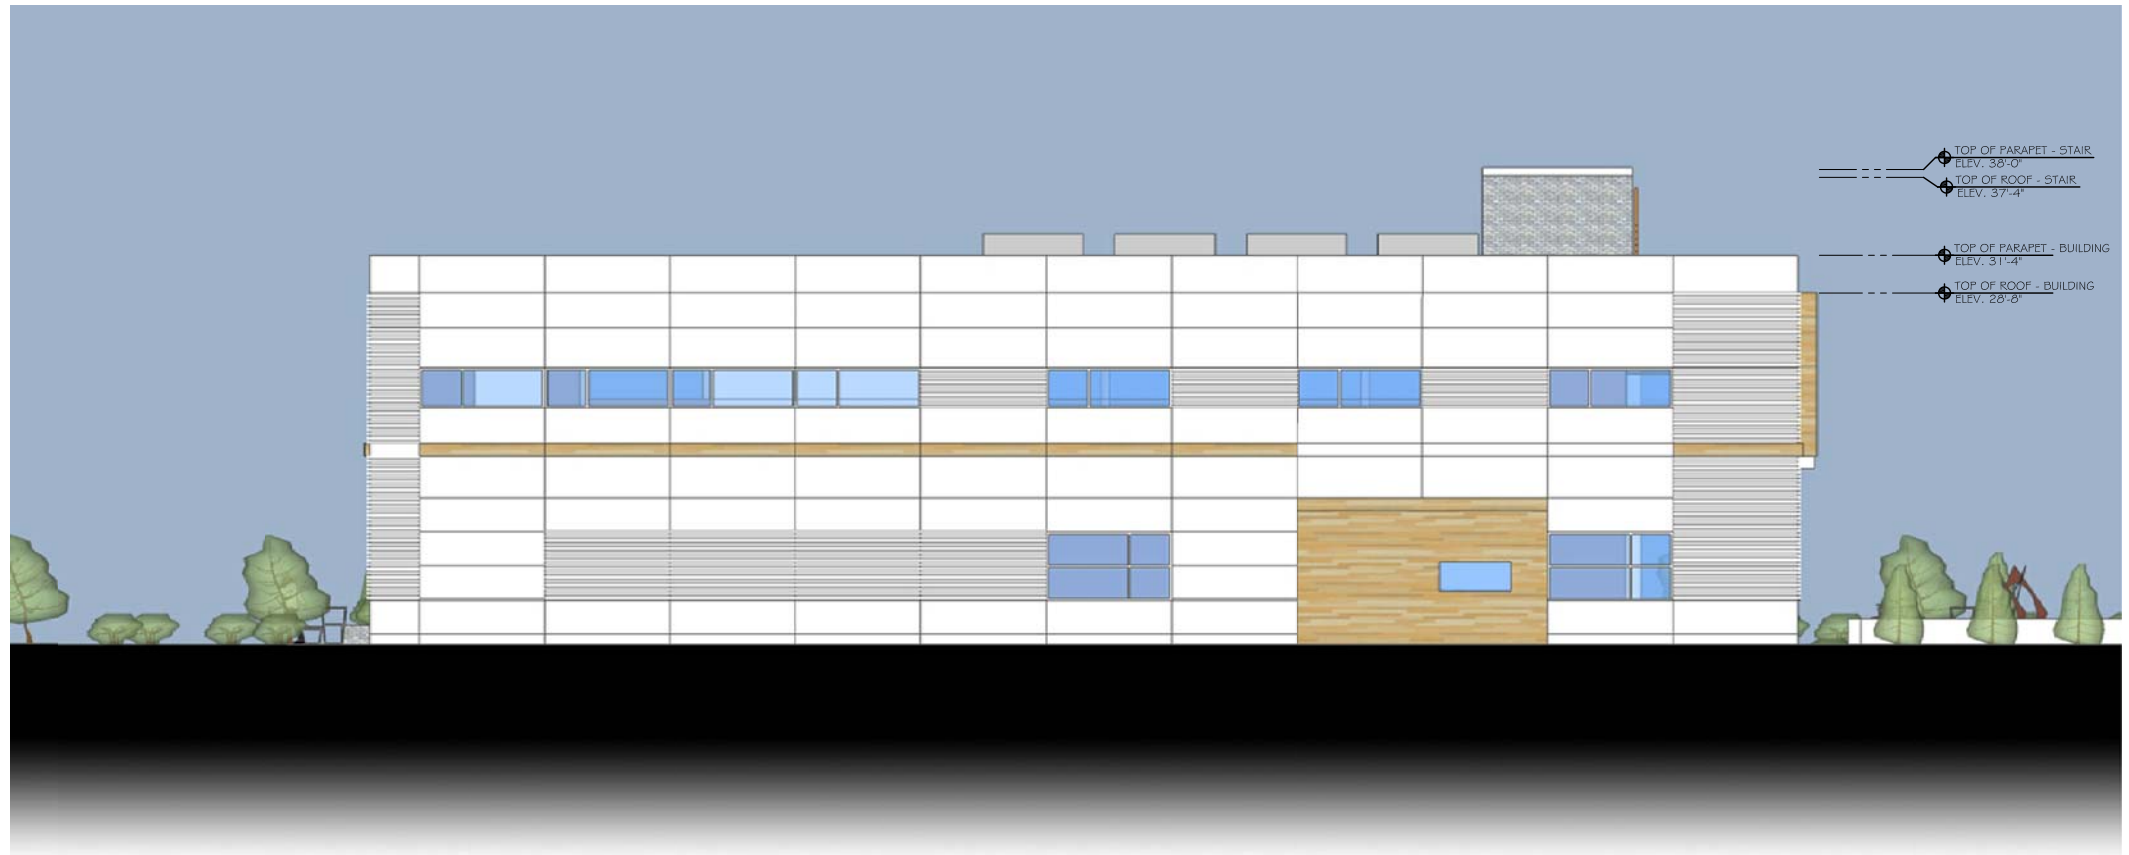


2 WEST ELEVATION
NOT TO SCALE

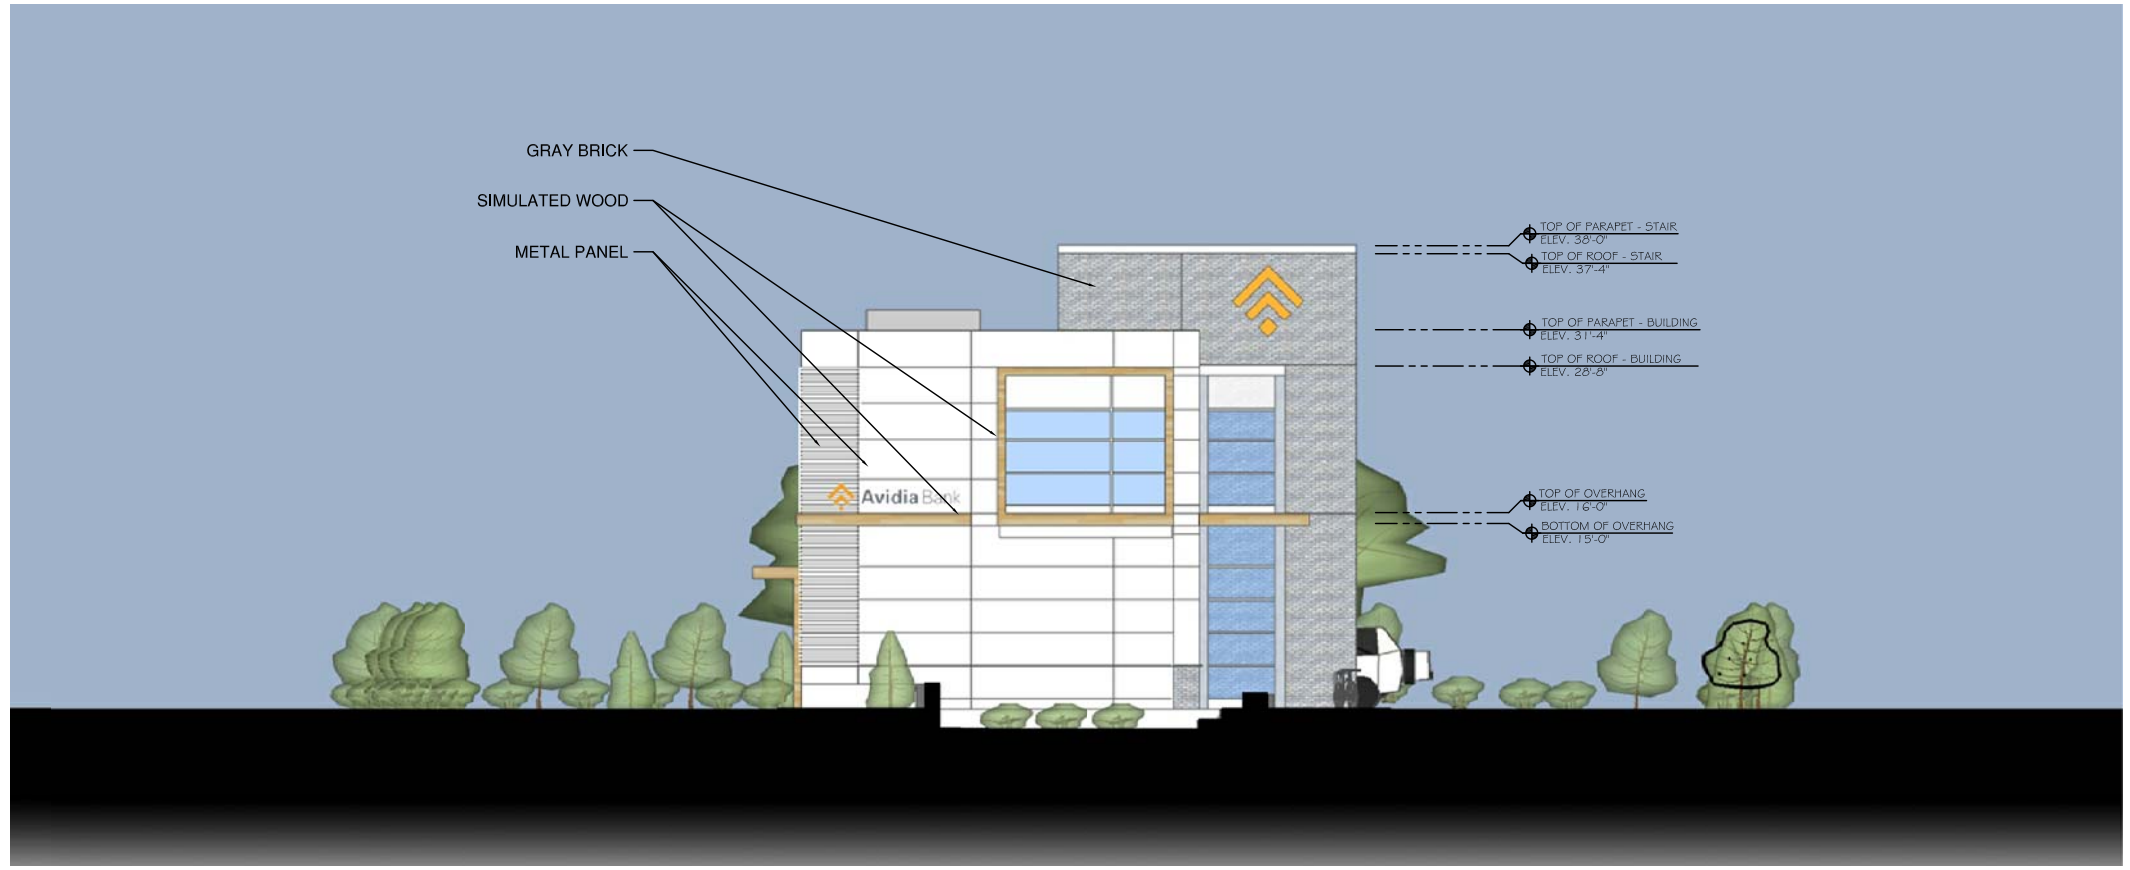


1 SOUTH ELEVATION
NOT TO SCALE

studioQ architecture
DESIGN | PLANNING | INTERIORS
StudioQArchitecture.com
301 Highland Ave
Waterbury, CT 06708

solidus
1280 Blue Hills Ave.
Bloomfield, CT 06002

SCHOFIELD BROTHERS
ENGINEERING • SURVEYING • GIS
1071 Worcester Rd
Framingham, MA 01701

Rico Associates
Landscape Architecture
92 Lake Street
Shrewsbury, MA 01545

MDM TRANSPORTATION CONSULTANTS, INC.
28 Lord Rd #280
Marlborough, MA 01752

BRANCH DESIGN FOR:
Avidia Bank
270 COCHITUATE RD
FRAMINGHAM, MA

Revisions:

Date: AUGUST 10TH, 2015
Scale: AS NOTED
Project No. 2K15.016
Drawn by: MRB

A1.01
Proposed Elevations