Zoning Summary Chart

Zoning District(s):	Framingham: M (Manufacturing)
Overlay District(s):	Framingham: S (Solar)
Precinct:	Framingham: 16

Zoning Regulation Requirements	Required	Provided
Minimum Lot Area	6,000 SF	108.3 AC
Frontage	50 Feet	865 Feet
Front Yard Setback	50 Feet (M)	72 Feet
Side Yard Setback	50 Feet	127 Feet
Rear Yard Setback	50 Feet	1,400 Feet
Floor Area Ratio	N/A	N/A
Maximum Building Height	6 Stories; (80 Feet)	26 Feet
Maximum Impervious	80%	80%
Minimum Open Space	20%	91.70%
Maximum Lot Coverage	40%	8.30%

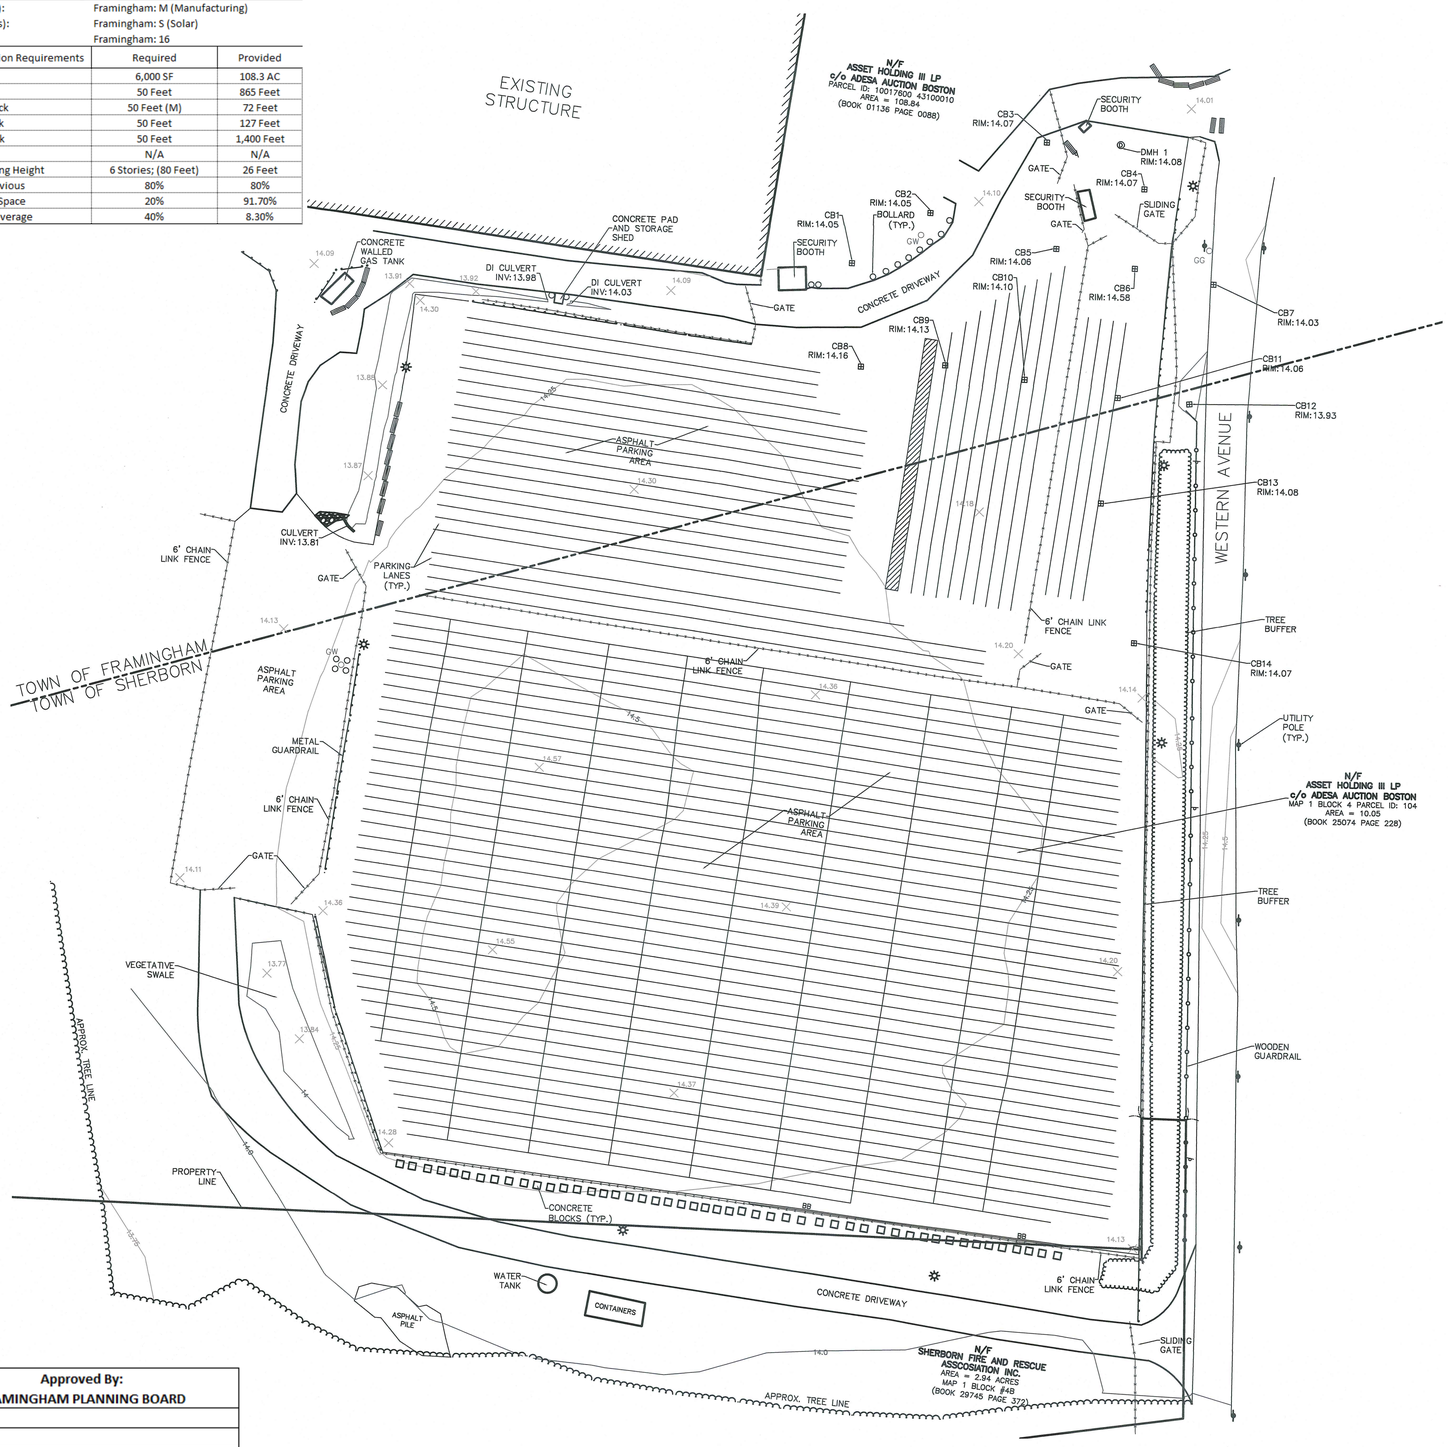

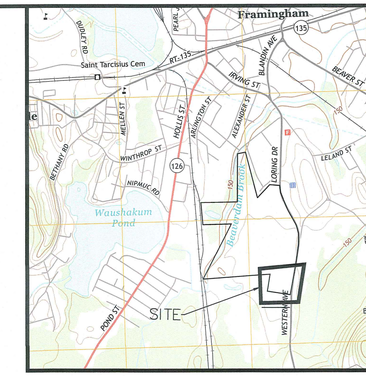

LOCUS PLAN

LEGEND

- PROPERTY LINE
- EXISTING CATCH BASIN
- EXISTING DRAIN MANHOLE
- EXISTING BOLLARD
- EXISTING GAS WELL
- EXISTING GAS GATE
- EXISTING MAJOR CONTOUR
- EXISTING MINOR CONTOUR
- EXISTING SPOT ELEVATION
- EXISTING TREELINE
- EXISTING FENCE
- EXISTING METAL GUARDRAIL
- EXISTING WOODEN GUARDRAIL
- EXISTING LIGHT POLE
- EXISTING CONCRETE STONE (SQUARE)
- CONCRETE JERSEY BARRIER
- EXISTING UTILITY POLE
- EXISTING SIGN
- STRIPPED PARKING LANE
- TOWN LINE

NOTES:

1) EXISITING TOPOGRAPHY AND SITE FEATURES FROM A PARTIAL SURVEY PERFORMED ON THE GROUND BY LYNNFIELD ENGINEERING, INC. DANVERS, MA 01923 ON SEPTEMBER 28TH 2015.

2) HORIZONTAL COORDINATES ARE BASED ON THE MASSACHUSETTS NORTH AMERICAN DATUN OF 1983 (MA NAD83). VERTICAL COORDINATES ARE BASED ON THE NORTH AMERICAN VERTICAL DATUM OF 1988 (NAVD88).

3) CONTRACTOR MUST VERIFY THE HORIZONTAL AND VERTICAL LOCATION OF ALL UTILITIES AFFECTED PRIOR TO ANY CONSTRUCTION. CONTRACTOR SHALL ASSUME ALL LIABILITY ASSOCIATED WITH THE VERIFICATION, DISTURBANCE, AND/OR REPLACEMENT OF ALL EXISTING UTILITIES ENCOUNTERED PRIOR TO OR DURING CONSTRUCTION. CONTRACTOR SHALL CALL "DIG-SAFE" (1-888-344-7233) 72 HOURS PRIOR TO CONSTRUCTION.

4) PROPERTY LINES AND TOWN LINE ARE APPROXIMATE AND ARE DEPICTED FOR INFORMATIONAL PURPOSES ONLY. LYNNFIELD ENGINEERING DID NOT PERFORM A BOUNDARY RETRACEMENT SURVEY.

GRAPHIC SCALE

50 0 25 50 100 200

(IN FEET)
1 inch = 50 ft.

Approved By:
FRAMINGHAM PLANNING BOARD

Date:

LYNNFIELD ENGINEERING, INC.
CONSULTING ENVIRONMENTAL ENGINEERS
2 ELECTRONICS AVE., SUITE 41
DANVERS, MASSACHUSETTS 01923
(978) 777-7250 FAX (978) 777-8650

PROPOSED SOLAR ARRAY
ADESA, FRAMINGHAM
63 WESTERN AVENUE
FRAMINGHAM, MA 01720
12 WESTERN AVENUE
SHERBORN, MA 01770
PREPARED FOR
ZONA POWER, LLC
249 PINE STREET
WALLASTON, MA 02170

No.	DATE	DESCRIPTION	BY
0	11/6/15	ISSUED FOR PERMITTING	NC

REVISIONS

RECORD CONDITIONS PLAN

DRAWN BY: NC
CHECKED BY: RB
SCALE: 1"=50'
DATE: 11/6/15

SHEET No. C-1

PROJECT NO. LE 573-10

COMMONWEALTH OF MASSACHUSETTS RICHARD BARTHELME No 31007 REGISTERED PROFESSIONAL ENGINEER

11/6/15

GENERAL SITE CONSTRUCTION NOTES

1. PRIOR TO THE START OF CONSTRUCTION, THE SITE CONTRACTOR SHALL VERIFY THE EXACT LOCATION, SIZE/ AND DIMENSION OF ALL UTILITIES IN AREA WHERE WORK IS TO BE PERFORMED. SUBCONTRACTOR AND/OR SOLAIRE ASSUMES NEITHER THE RESPONSIBILITY FOR THE LOCATION OF ENCASED AND/OR HIDDEN UTILITIES SHOWN NOR THE LACK THEREOF.
2. ANY DISCREPANCIES IN REFERENCE, COORDINATES, ELEVATIONS, EXISTING DIMENSIONS, AND DETAILS SHALL BE BROUGHT TO THE ATTENTION OF SOLAIRE AND/OR OWNER'S REPRESENTATIVES BEFORE PROCEEDING WITH WORK.
3. ALL WORK SHALL BE CONSTRUCTED AND INSTALLED IN ACCORDANCE WITH THE MOST RECENT LOCAL AND NATIONAL CONSTRUCTION STANDARDS AND BUILDING CODES.
4. IN INSTANCES WHERE THE AHJ PROVIDES NO DETAILED SPECIFICATIONS, THE MATERIALS AND METHODS OF CONSTRUCTION SHALL MEET AND CONFORM TO THE REQUIREMENTS OF LOCAL CODES AND UFC REQUIREMENTS.
5. THE CONTRACTOR SHALL VERIFY ALL INFORMATION PERTAINING TO EXISTING CONDITIONS BY ACTUAL MEASUREMENT AND OBSERVATION AT THE SITE. ALL DISCREPANCIES BETWEEN ACTUAL CONDITIONS AND THOSE SHOWN IN THE CONTRACT DOCUMENTS SHALL BE REPORTED TO THE ENGINEER OF RECORD AND SOLAIRE PRIOR TO FABRICATION.

COORDINATION NOTES

1. SOLAIRE ANTICIPATES THAT THE TOPS OF ALL EXISTING CONCRETE PIERS AND WALLS SHALL BE AT ELEVATIONS SPECIFIED HEREIN.
2. INSTALLATION ERRORS IN PRECAST CONSTRUCTION ARE TO BE CORRECTED BY THE GENERAL CONTRACTOR PRIOR TO THE ARRIVAL OF THE ERECTION CREW AND PRIOR TO THE ERECTION OF THE STRUCTURE.
3. ANY EXISTING UTILITY FINDINGS THAT CONFLICT WITH THE RECORD OF KNOWN CONDITIONS SHALL BE REPORTED TO SOLAIRE, AND/OR THE OWNER'S REPRESENTATIVE.

STEEL FABRICATION NOTES

1. ALL STEEL FABRICATED FOR THIS PROJECT IS ARCHITECTURALLY EXPOSED STRUCTURAL STEEL (A.E.S.S.)

COLD-FORMED STEEL (a.k.a. METAL STUDS)

1. PURLINS ARE TO BE FINISHED AS FOLLOWS:
   A. HOT DIP GALVANIZING G90 PER ASTM 653
2. COLUMNS AND CROSSBEAMS ARE TO BE FINISHED AS FOLLOWS:
   A. HOT DIP GALVANIZING PER ASTM 123
3. NUTS, BOLTS & WASHERS
   A. HOT DIP GALVANIZING PER ASTM 153
4. FOR TOUCH UP AND CLEANING
   A. USE SOLVENTS OR MECHANICAL CLEANING METHODS THAT COMPLY WITH THE STEEL STRUCTURES PAINTING COUCILS (SSPC)
   B. WIRE BRUSH CLEAN WITH SOLVENTS RECOMMENEDED BY FINISH MANUFACTURER AND TOUCH-UP WITH SAME FINISH SYSTEMS DESCRIBED ABOVE

COLD WEATHER NOTES

1. IN COLD WEATHER CONDITIONS PLEASE NOTE THAT COMPLETION OF SOME TEMPERATURE DEPENDENT WORK MAY BE DELAYED UNTIL TEMPERATURES REACH 45 DEGREES F AND RISING. THIS WORK MAY INCLUDE:
   A. BASE PLATE GROUTING
   B. PARGING
   C. LINE STRIPING
   D. TOUCH-UP PAINTING

KEY POINTS:
1. CANOPY STRUCTURE IS PARALLEL TO AVG. SITE GRADE
2. COLUMN LENGTHS ARE EQUAL THROUGHOUT
3. TOPS OF PIERS FOLLOW AVG. SITE GRADE
4. PIER HEIGHTS VARY TO ACCOMODATE ACTUAL SITE GRADE.

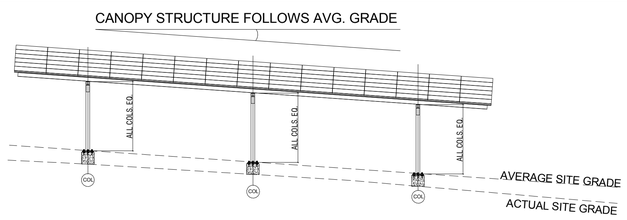

Approved By: FRAMINGHAM PLANNING BOARD
Date:

SHEET NUMBER	SHEET NAME	10/22/2015 PLANNING REVIEW SET	11/02/2015 REVISED PLANNING REVIEW SET	TBD
PV-000	GENERAL NOTES & DRAWING LIST	●	●	
PV-005	PARTIAL SITE PLAN		●	
PV-010	OVERALL CANOPY PLAN	●	●	
PV-102	FRAMING PLAN	●	●	
PV-300	OVERALL & ENLARGED SECTIONS	●	●	
PV-400	TYP. FOUNDATION DETAILS	●	●	

Zoning Summary Chart

Zoning District(s):	Framingham: M (Manufacturing)
Overlay District(s):	Framingham: S (Solar)
Precinct:	Framingham: 16

Zoning Regulation Requirements	Required	Provided
Minimum Lot Area	6,000 SF	108.3 AC
Frontage	50 Feet	865 Feet
Front Yard Setback	50 Feet (M)	72 Feet
Side Yard Setback	50 Feet	127 Feet
Rear Yard Setback	50 Feet	1,400 Feet
Floor Area Ratio	N/A	N/A
Maximum Building Height	6 Stories; (80 Feet)	26 Feet
Maximum Impervious	80%	80%
Minimum Open Space	20%	91.70%
Maximum Lot Coverage	40%	8.30%

1 **LOCUS MAP**
N.T.S.

SOLAIRE GENERATION PATENTED SOLAR PARKING CANOPIES

empower energies

SOLAIRE GENERATION
102 WEST 38TH STREET, 7TH FLOOR,
NEW YORK, NY 10018
T. 212 219 0920
www.solairegeneration.com

PROJECT # : 1535

THIS DRAWING AND ALL THE INFORMATION CONTAINED HEREIN IS THE INTELLECTUAL PROPERTY OF SOLAIRE GENERATION, INC., AUTHORIZED FOR THE SOLE USE OF THE PROJECT LOCATED AT:
63 Western Avenue, Framingham, MA 01702
AND LIMITED TO THE SCOPE OF WORK CONTRACTED WITH SOLAIRE GENERATION, INC. THIS DRAWING MAY NOT BE COPIED, REUSED, DISCLOSED, DISTRIBUTED OR RELIED UPON FOR ANY OTHER PURPOSE WITHOUT THE WRITTEN CONSENT OF SOLAIRE GENERATION, INC.

kpff
Consulting Engineers
Six Faces Columbia Drive, Suite 1080
San Diego, California 92108
(619) 521-8000 Fax (619) 521-8001

KPFF Job # : 123450

REVIEWED BY:

TOWN PLANNER

REVISED PLANNING REVIEW SET
11/02/2015

NOT FOR CONSTRUCTION

COMMONWEALTH OF MASSACHUSETTS
FARID BOHSENI
STRUCTURAL
No. 49986
REGISTERED PROFESSIONAL ENGINEER

PROJECT TITLE
ADESA

PROJECT ADDRESS
63 Western Avenue - Framingham, MA 01702

SHEET TITLE
GENERAL NOTES & DRAWING LIST

ISSUED SET / REVISIONS

SYM	DESCRIPTION	DATE
	PLANNING REVIEW SET	10/22/2015
	REVISED PLANNING REVIEW SET	11/02/2015

DESIGNED BY : Solaire Generation
DRAWN BY: NB
CHECKED BY : DF
APPROVED BY : DF
ORIGINAL SHEET SIZE : 36" x 24"
SCALE
0 1/2" 1"
IF THIS IS NOT THE 24"X36" DRAWING, IT IS NOT TO SCALE

DWG NO.
PV-000

COPYRIGHT
SOLAIRE GENERATION INC., 2015
ALL RIGHTS RESERVED.

11/02/2015 12:31:19 PM

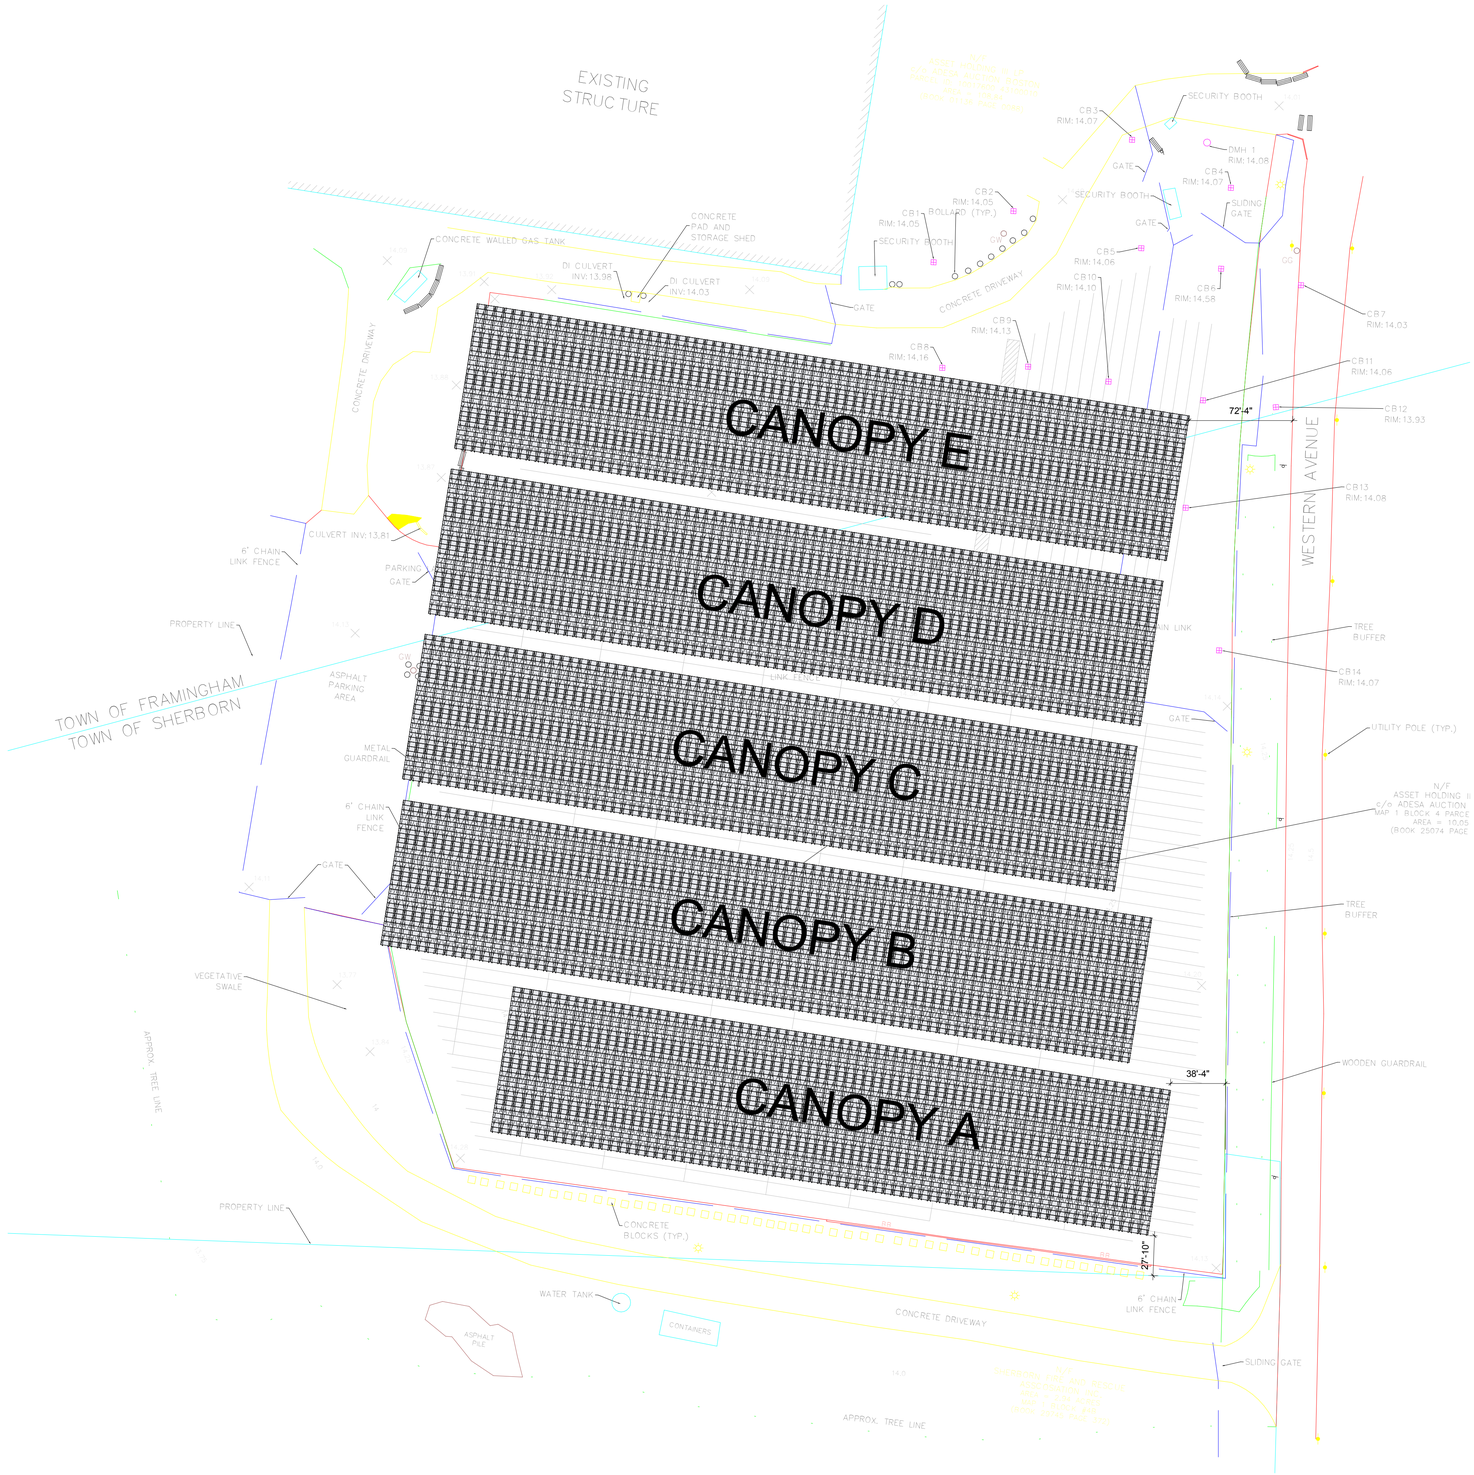

Approved By:
FRAMINGHAM PLANNING BOARD
Date:

1 PARTIAL SITE PLAN
1" = 50'-0"

N

SOLAIRE GENERATION PATENTED SOLAR PARKING CANOPIES

empower energies

SOLAIRE GENERATION
102 WEST 38TH STREET, 7TH FLOOR,
NEW YORK, NY 10018
T. 212 219 0920
www.solairegeneration.com

PROJECT # : 1535

THIS DRAWING AND ALL THE INFORMATION CONTAINED HEREIN IS THE INTELLECTUAL PROPERTY OF SOLAIRE GENERATION, INC., AUTHORIZED FOR THE SOLE USE OF THE PROJECT LOCATED AT:
63 Western Avenue - Framingham, MA 01702
AND LIMITED TO THE SCOPE OF WORK CONTRACTED WITH SOLAIRE GENERATION, INC. THIS DRAWING MAY NOT BE COPIED, REUSED, DISCLOSED, DISTRIBUTED OR RELIED UPON FOR ANY OTHER PURPOSE WITHOUT THE WRITTEN CONSENT OF SOLAIRE GENERATION, INC.

kpff
Consulting Engineers
2121 Cabrillo Avenue, Suite 1000
Santa Clara, California 92108
(916) 521-4000 Fax (916) 521-8891

KPFF Job # : 123450

REVIEWED BY:

TOWN PLANNER

REVISED PLANNING REVIEW SET
11/02/2015

NOT FOR CONSTRUCTION

COMMONWEALTH OF MASSACHUSETTS
FARID MOHSENI
STRUCTURAL
No. 49986
REGISTERED PROFESSIONAL ENGINEER

PROJECT TITLE
ADESA

PROJECT ADDRESS
63 Western Avenue - Framingham, MA 01702

SHEET TITLE
PARTIAL SITE PLAN

ISSUED SET / REVISIONS

SYM.	DESCRIPTION	DATE
	REVISED PLANNING REVIEW SET	11/22/2015

DESIGNED BY : Designer
DRAWN BY: Author
CHECKED BY : Checker
APPROVED BY : Approver
ORIGINAL SHEET SIZE : 36" x 24"

SCALE
0 1/2" 1"
IF THIS IS NOT THE INCH, DRAWING IS NOT TO SCALE

DWG NO.
PV-005

COPYRIGHT
SOLAIRE GENERATION INC.,
2015
ALL RIGHTS RESERVED.

11/3/2015 12:33:19 PM

PV PANEL SUMMARY				
PV PANEL	ACTIVE PANELS	FILLER PANELS	TOTAL NUMBER OF PANELS	SYSTEM SIZE
LG 365	12028	0	12028	4390220 W DC

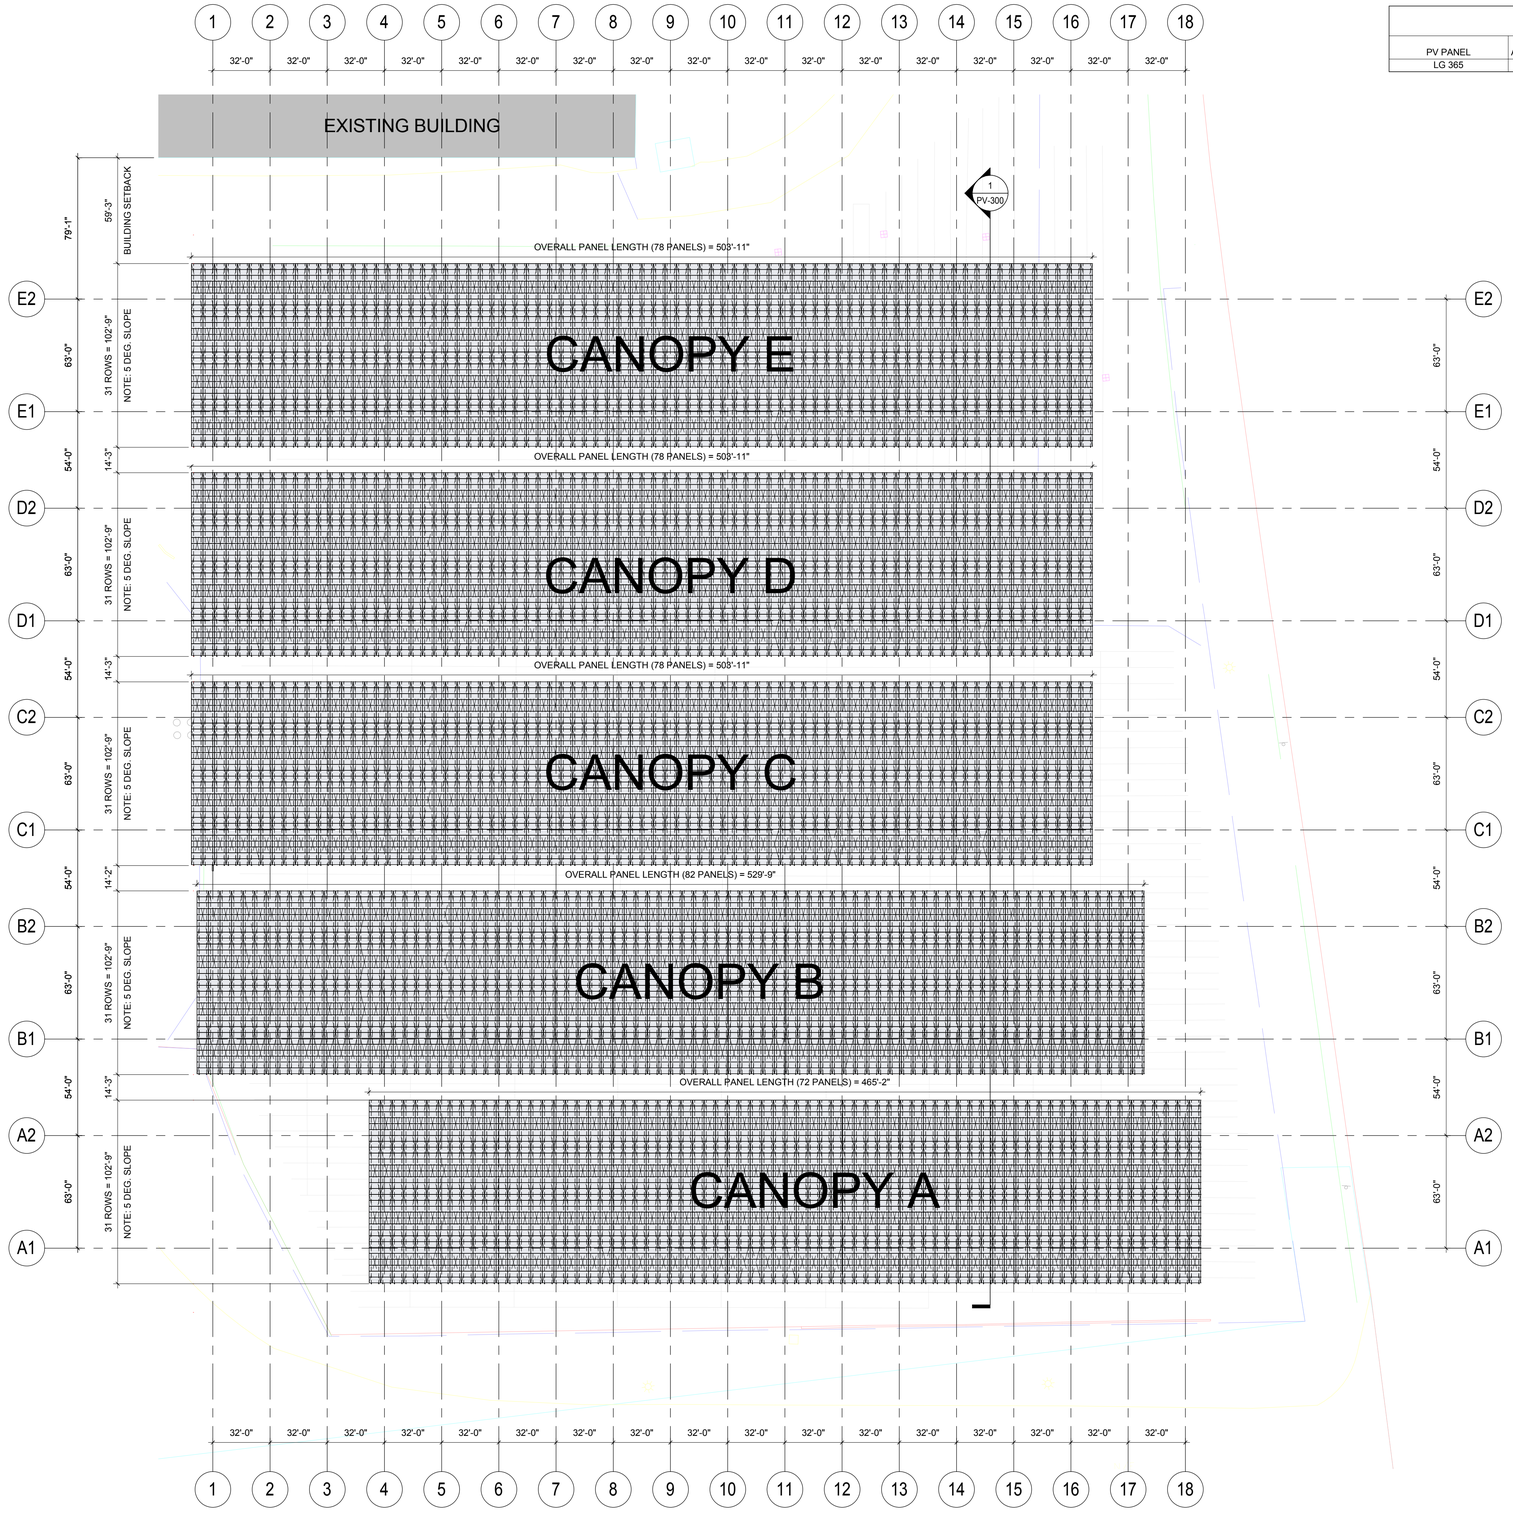

Approved By:
FRAMINGHAM PLANNING BOARD
Date:

1 OVERALL CANOPY PLAN
1" = 40'-0"

N

empower energies

SOLAIRE GENERATION

102 WEST 38TH STREET, 7TH FLOOR,
NEW YORK, NY 10018
T. 212 219 0920
www.solairegeneration.com

PROJECT # : 1535

THIS DRAWING AND ALL THE INFORMATION CONTAINED HEREIN IS THE INTELLECTUAL PROPERTY OF SOLAIRE GENERATION, INC., AUTHORIZED FOR THE SOLE USE OF THE PROJECT LOCATED AT:
63 Western Avenue Framingham, MA 01702
AND LIMITED TO THE SCOPE OF WORK CONTRACTED WITH SOLAIRE GENERATION, INC. THIS DRAWING MAY NOT BE COPIED, REUSED, DISCLOSED, DISTRIBUTED OR RELIED UPON FOR ANY OTHER PURPOSE WITHOUT THE WRITTEN CONSENT OF SOLAIRE GENERATION, INC.

kpff
Consulting Engineers
50 Cabot Boulevard, Bldg. Suite 1080
Cape Cod, California 92675
(916) 571-8000 Fax (916) 521-8891

KPFF Job # : 123450

REVIEWED BY:

TOWN PLANNER

REVISED PLANNING REVIEW SET
11/02/2015

NOT FOR CONSTRUCTION

COMMONWEALTH OF MASSACHUSETTS
FARID
MOHSENI
STRUCTURAL
No. 49986
REGISTERED
PROFESSIONAL ENGINEER

SOLAIRE GENERATION PATENTED SOLAR PARKING CANOPIES

PROJECT TITLE
ADESA

PROJECT ADDRESS
63 Western Avenue - Framingham, MA 01702

SHEET TITLE
OVERALL CANOPY PLAN

ISSUED SET / REVISIONS

SYM	DESCRIPTION	DATE
	PLANNING REVIEW SET	10/22/2015
	REVISED PLANNING REVIEW SET	11/02/2015

DESIGNED BY : Solaire Generation
DRAWN BY: NB
CHECKED BY : DF
APPROVED BY : DF
ORIGINAL SHEET SIZE : 36" x 24"
SCALE 0 1/2" 1"
IF BAR IS NOT ONE INCH, DRAWING IS NOT TO SCALE

DWG.NO.
PV-010

COPYRIGHT
SOLAIRE GENERATION INC., 2015
ALL RIGHTS RESERVED.

11/02/2015 12:35:33 PM

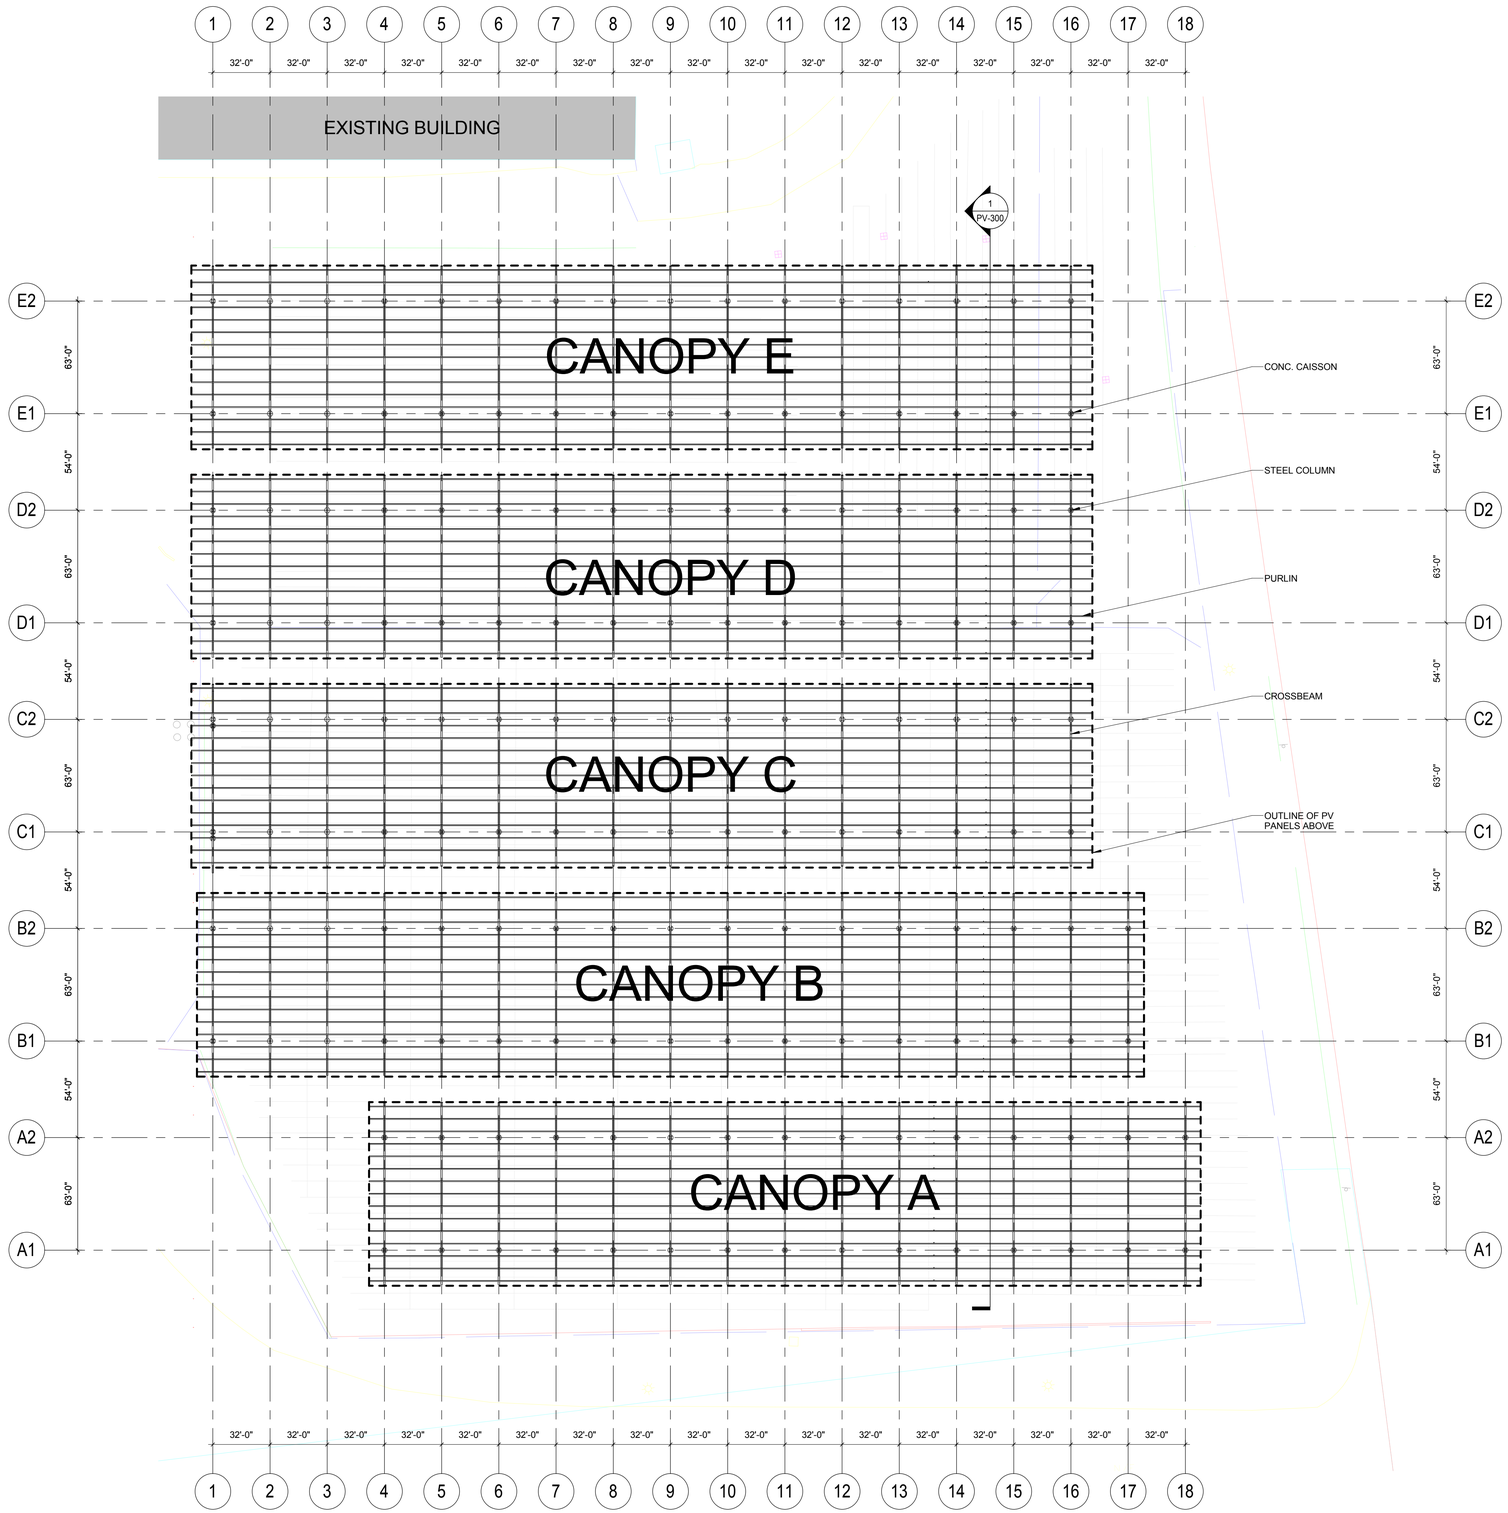

Approved By: FRAMINGHAM PLANNING BOARD
Date:

1 **OVERALL FRAMING PLAN**
1" = 40'-0"

N

empower energies

SOLAIRE GENERATION

102 WEST 38TH STREET, 7TH FLOOR,
NEW YORK, NY 10018
T. 212 219 0920
www.solairegeneration.com

PROJECT # : 1535

THIS DRAWING AND ALL THE INFORMATION CONTAINED HEREIN IS THE INTELLECTUAL PROPERTY OF SOLAIRE GENERATION, INC., AUTHORIZED FOR THE SOLE USE OF THE PROJECT LOCATED AT: 63 Western Avenue Framingham, MA 01702 AND LIMITED TO THE SCOPE OF WORK CONTRACTED WITH SOLAIRE GENERATION, INC. THIS DRAWING MAY NOT BE COPIED, REUSED, DISCLOSED, DISTRIBUTED OR RELIED UPON FOR ANY OTHER PURPOSE WITHOUT THE WRITTEN CONSENT OF SOLAIRE GENERATION, INC.

kpff
Consulting Engineers
547 Cabot Street, Lowell, MA 01854, Suite 1086
Lowell, Massachusetts 01854
(978) 571-8000 Fax (617) 521-8891

KPFF Job # : 123450

REVIEWED BY:

TOWN PLANNER

REVISED PLANNING REVIEW SET
11/02/2015

NOT FOR CONSTRUCTION

COMMONWEALTH OF MASSACHUSETTS
FARID BOHSENI
STRUCTURAL
No. 49986
REGISTERED PROFESSIONAL ENGINEER

SOLAIRE GENERATION PATENTED SOLAR PARKING CANOPIES

PROJECT TITLE
ADESA

PROJECT ADDRESS
63 Western Avenue - Framingham, MA 01702

SHEET TITLE
FRAMING PLAN

ISSUED SET / REVISIONS

SYM	DESCRIPTION	DATE
	PLANNING REVIEW SET	10/22/2015
	REVISED PLANNING REVIEW SET	11/02/2015

DESIGNED BY : Solaire Generation
DRAWN BY: NB
CHECKED BY : DF
APPROVED BY : DF
ORIGINAL SHEET SIZE : 36" x 24"

SCALE
0 1/2" 1"
IF NOT 1" ON THIS SHEET, SCALE ACCORDINGLY

DWG NO.
PV-102

COPYRIGHT
SOLAIRE GENERATION INC., 2015
ALL RIGHTS RESERVED.

11/02/2015 12:29:37 PM

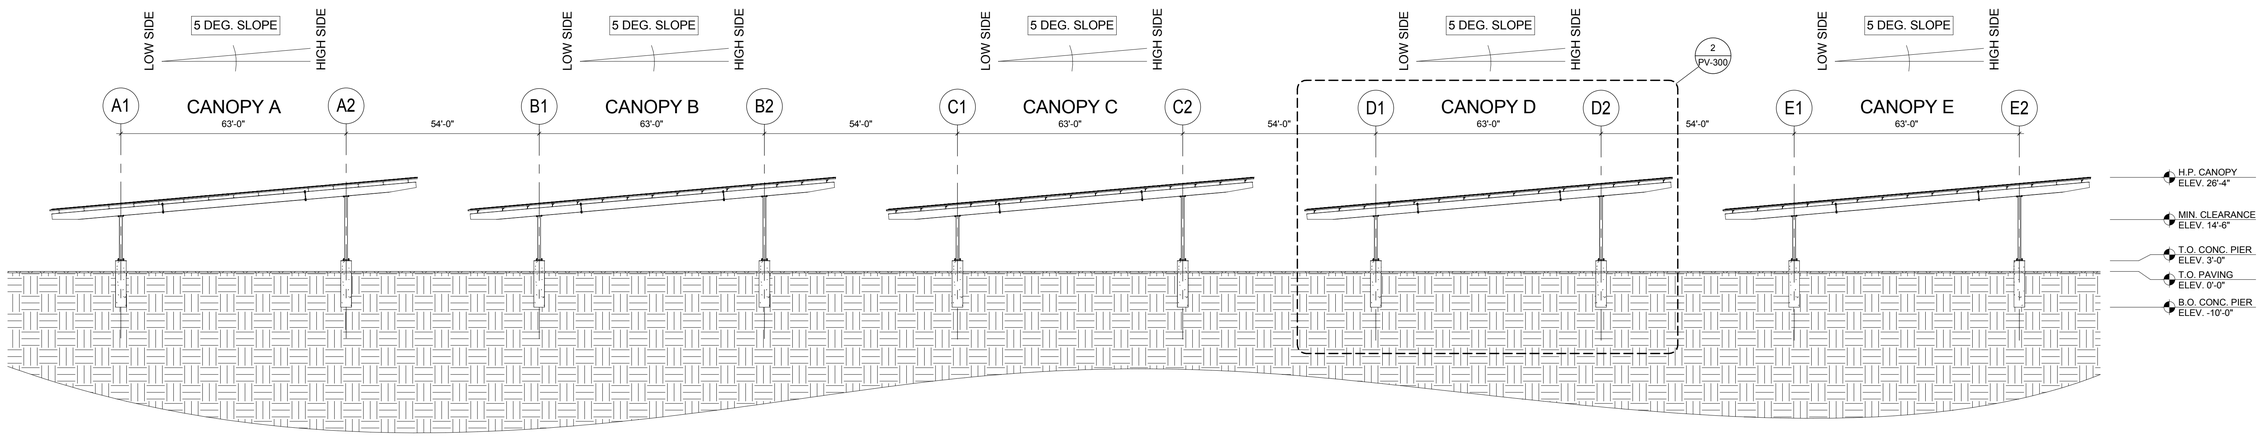

1 **OVERALL N/S SECTION**
1" = 20'-0"

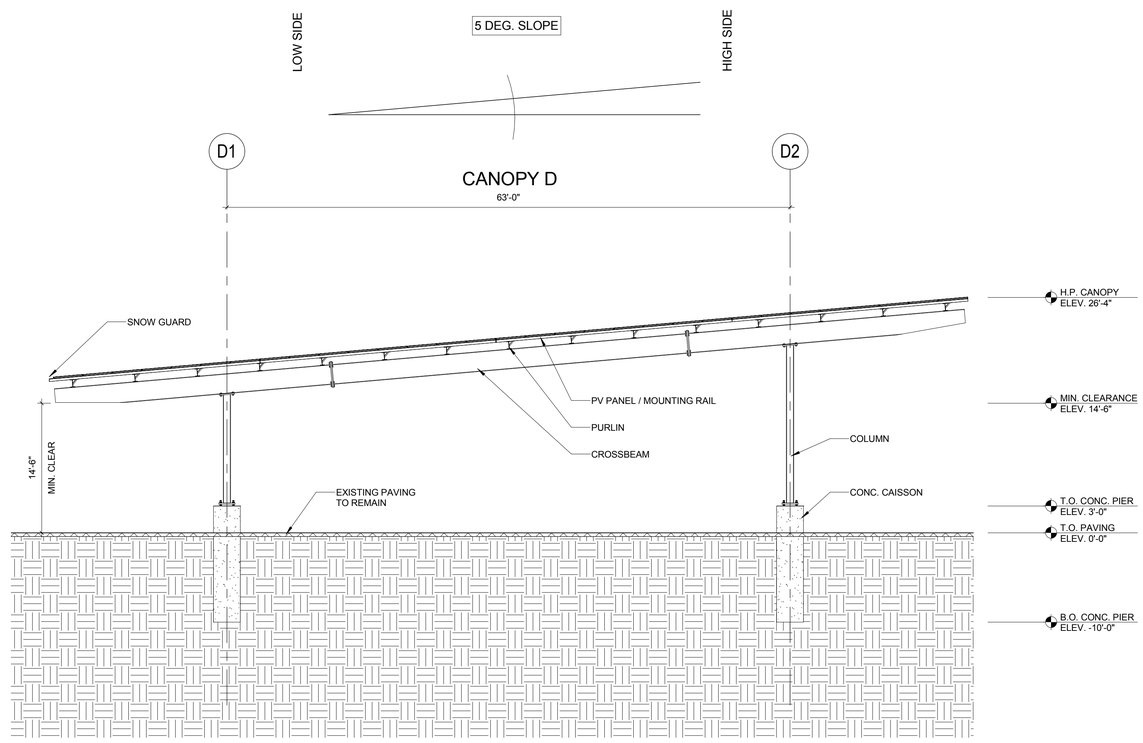

2 **TYP. N/S SECTION - ENLARGED**
1/8" = 1'-0"

Approved By: FRAMINGHAM PLANNING BOARD
Date:

11/02/2015 12:39 PM

SOLAIRE GENERATION PATENTED SOLAR PARKING CANOPIES

empower energies

SOLAIRE GENERATION

102 WEST 38TH STREET, 7TH FLOOR,
NEW YORK, NY 10018
T. 212 219 0920
www.solairegeneration.com

PROJECT # : 1535

THIS DRAWING AND ALL THE INFORMATION CONTAINED HEREIN IS THE INTELLECTUAL PROPERTY OF SOLAIRE GENERATION, INC., AUTHORIZED FOR THE SOLE USE OF THE PROJECT LOCATED AT:
63 Western Avenue, Framingham, MA 01702
AND LIMITED TO THE SCOPE OF WORK CONTRACTED WITH SOLAIRE GENERATION, INC. THIS DRAWING MAY NOT BE COPIED, REUSED, DISCLOSED, DISTRIBUTED OR RELIED UPON FOR ANY OTHER PURPOSE WITHOUT THE WRITTEN CONSENT OF SOLAIRE GENERATION, INC.

kpff
Consulting Engineers
547 Cabot Street, Holyoke, MA 01040
Suite 1080
(774) 571-6000 Fax (413) 521-8501

KPFF Job # : 123450

REVIEWED BY:

TOWN PLANNER

REVISED PLANNING REVIEW SET
11/02/2015

NOT FOR CONSTRUCTION

COMMONWEALTH OF MASSACHUSETTS
FARID
MOHSENI
STRUCTURAL
No. 49986
REGISTERED
PROFESSIONAL ENGINEER

PROJECT TITLE
ADESA

PROJECT ADDRESS
63 Western Avenue - Framingham, MA 01702

SHEET TITLE
OVERALL & ENLARGED SECTIONS

ISSUED SET / REVISIONS

SYM	DESCRIPTION	DATE
	PLANNING REVIEW SET	10/23/2015
	REVISED PLANNING REVIEW SET	11/02/2015

DESIGNED BY : Solaire Generation
DRAWN BY: NB
CHECKED BY : DF
APPROVED BY : DF
ORIGINAL SHEET SIZE : 36" x 24"

SCALE
0 1/2" 1"
IF NOT AS ON THE REV. DRAWING IS NOT TO SCALE

DWG NO.
PV-300

COPYRIGHT
SOLAIRE GENERATION INC., 2015
ALL RIGHTS RESERVED.

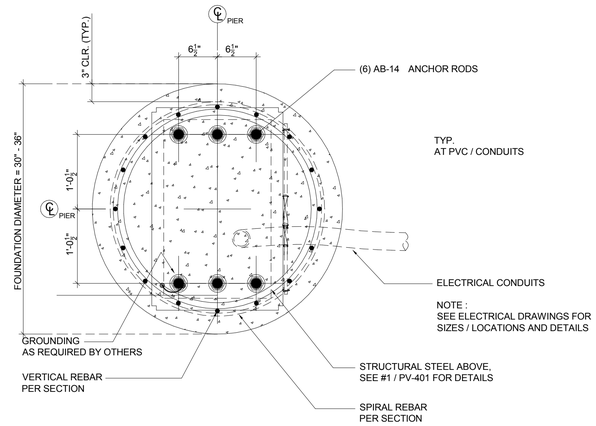

2 PLAN DETAIL - TYP. FOUNDATION
N.T.S.

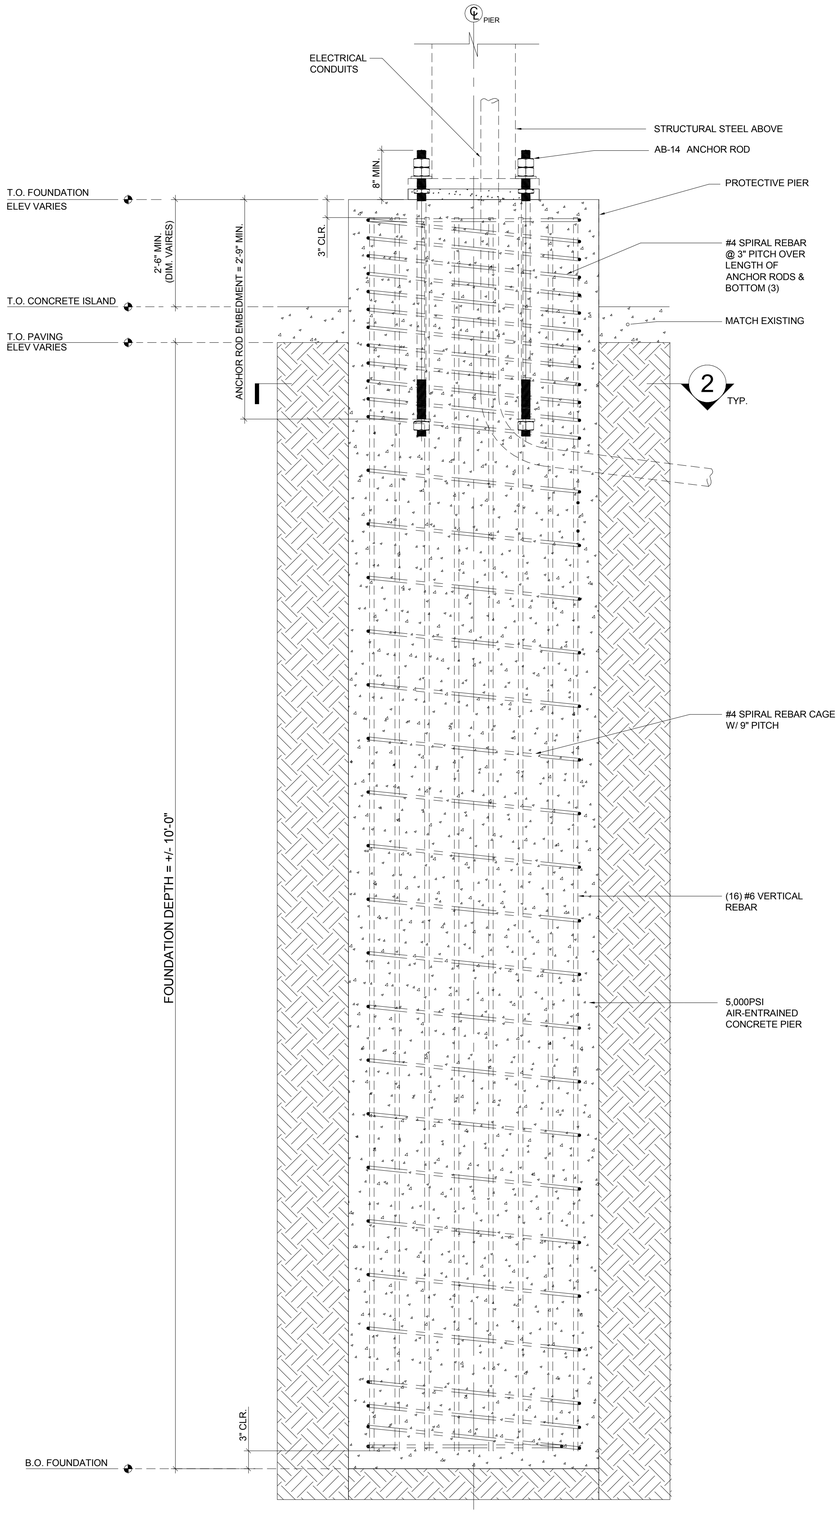

1 SECTION DETAIL - TYP. FOUNDATION
N.T.S.

Approved By:
FRAMINGHAM PLANNING BOARD
Date:

11/5/2015 12:35:40 PM

empower energies

SOLAIRE GENERATION

102 WEST 38TH STREET, 7TH FLOOR,
NEW YORK, NY 10018
T. 212 219 0920
www.solairegeneration.com

PROJECT # : 1535

THIS DRAWING AND ALL THE INFORMATION CONTAINED HEREIN IS THE INTELLECTUAL PROPERTY OF SOLAIRE GENERATION, INC., AUTHORIZED FOR THE SOLE USE OF THE PROJECT LOCATED AT:
63 Western Avenue - Framingham, MA 01702
AND LIMITED TO THE SCOPE OF WORK CONTRACTED WITH SOLAIRE GENERATION, INC. THIS DRAWING MAY NOT BE COPIED, REUSED, DISCLOSED, DISTRIBUTED OR RELIED UPON FOR ANY OTHER PURPOSE WITHOUT THE WRITTEN CONSENT OF SOLAIRE GENERATION, INC.

kpff
Consulting Engineers
547 Cabot Street, Lowell, MA 01854
Suite 1086
(978) 327-4000 Fax (978) 521-8501

KPFF Job # : 123450

REVIEWED BY:

TOWN PLANNER

REVISED PLANNING REVIEW SET
11/02/2015

NOT FOR CONSTRUCTION

COMMONWEALTH OF MASSACHUSETTS
FARID
BOHSENI
STRUCTURAL
No. 49986
REGISTERED
PROFESSIONAL ENGINEER

SOLAIRE GENERATION PATENTED SOLAR PARKING CANOPIES

PROJECT TITLE
ADESA

PROJECT ADDRESS
63 Western Avenue - Framingham, MA 01702

SHEET TITLE
TYP. FOUNDATION DETAILS

ISSUED SET / REVISIONS

SYM	DESCRIPTION	DATE
	PLANNING REVIEW SET	10/22/2015
	REVISED PLANNING REVIEW SET	11/02/2015

DESIGNED BY : Solaire Generation

DRAWN BY: NB

CHECKED BY : DF

APPROVED BY : DF

ORIGINAL SHEET SIZE : 36" x 24"

SCALE
0 1/2" 1"
IF BAR IS NOT ONE INCH, DRAWING IS NOT TO SCALE

DWG NO.
PV-400

COPYRIGHT
SOLAIRE GENERATION INC., 2015
ALL RIGHTS RESERVED.