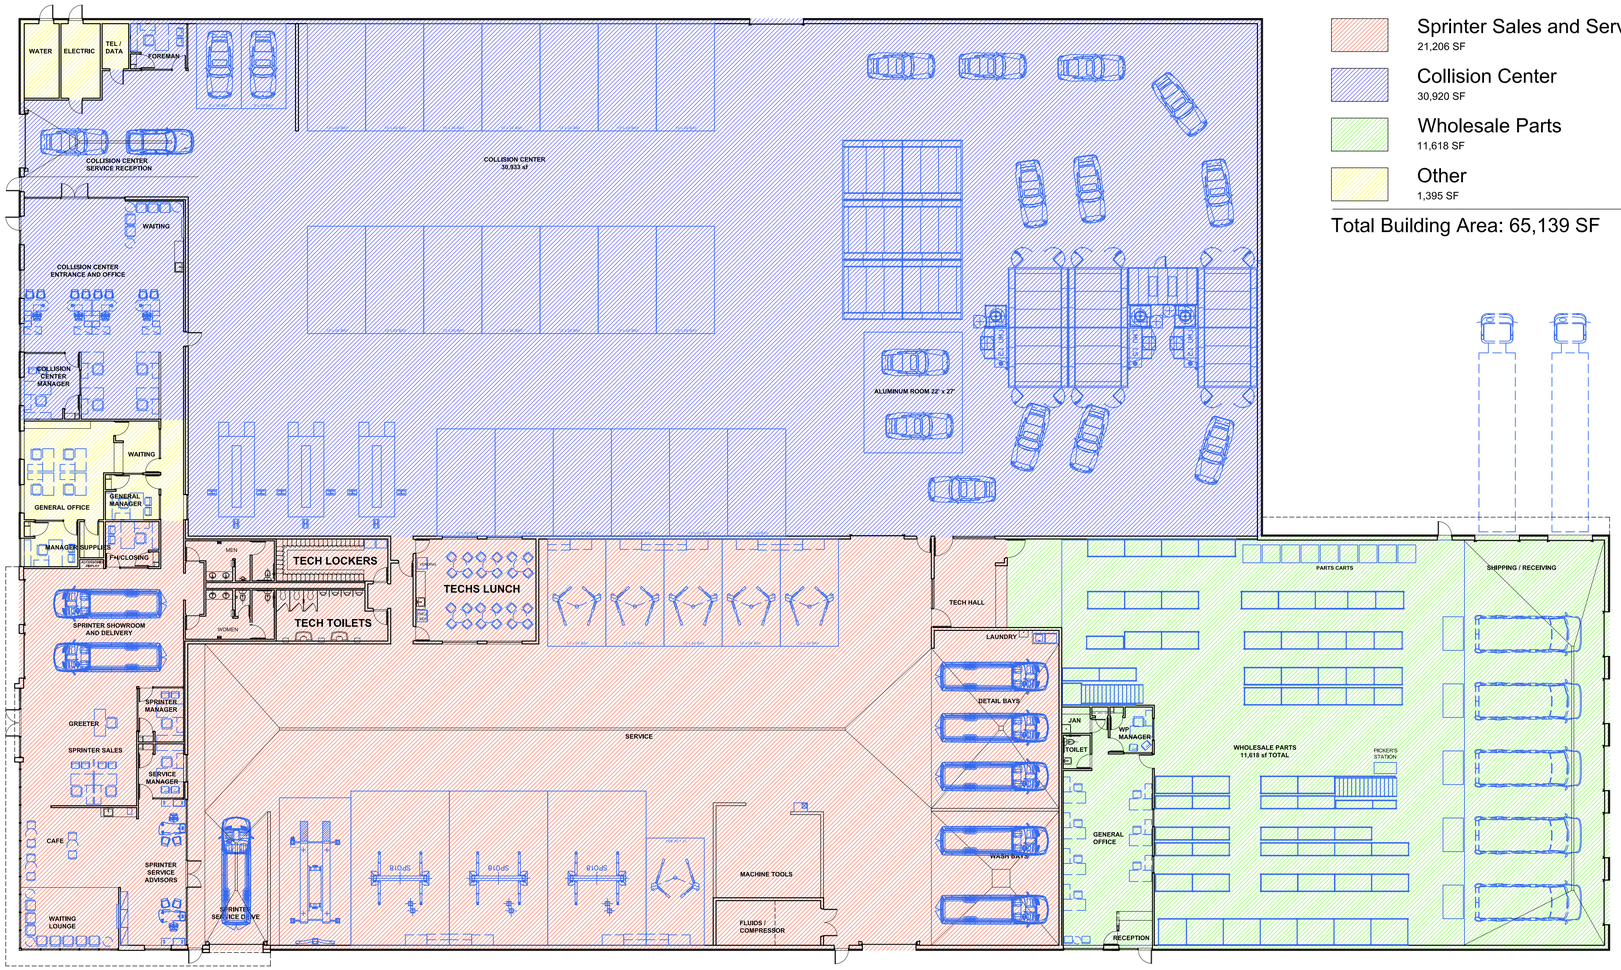

Sprinter Sales and Service
21,206 SF

Collision Center
30,920 SF

Wholesale Parts
11,618 SF

Other
1,395 SF

Total Building Area: 65,139 SF

Project North

1 Main Level Floor Plan

1/16"=1'-0"

TOTAL BUILDING AREA: 65,139 SF

REGENT
ASSOCIATES, INC.
ARCHITECTS
24 PRIME PARKWAY, SUITE 202
NATICK, MA 01760

508.655.5553 ■ www.regentassociates.com

NOTE:
SOME INFORMATION ON THIS SHEET HAS BEEN PROVIDED IN COLOR. TO AVOID LOSS OF READABLE PERTINENT INFORMATION, THIS SHEET MUST BE PRINTED IN COLOR

Herb Chambers of Framingham

71 Bishop Street
Framingham, MA 01702

PROJECT	2015-08
DRAWN	MFR
SCALE	1/16"=1'-0"
DATE	12.01.15

PROGRESS ONLY
NOT FOR CONSTRUCTION

Proposed Floor Plan

A 1.1

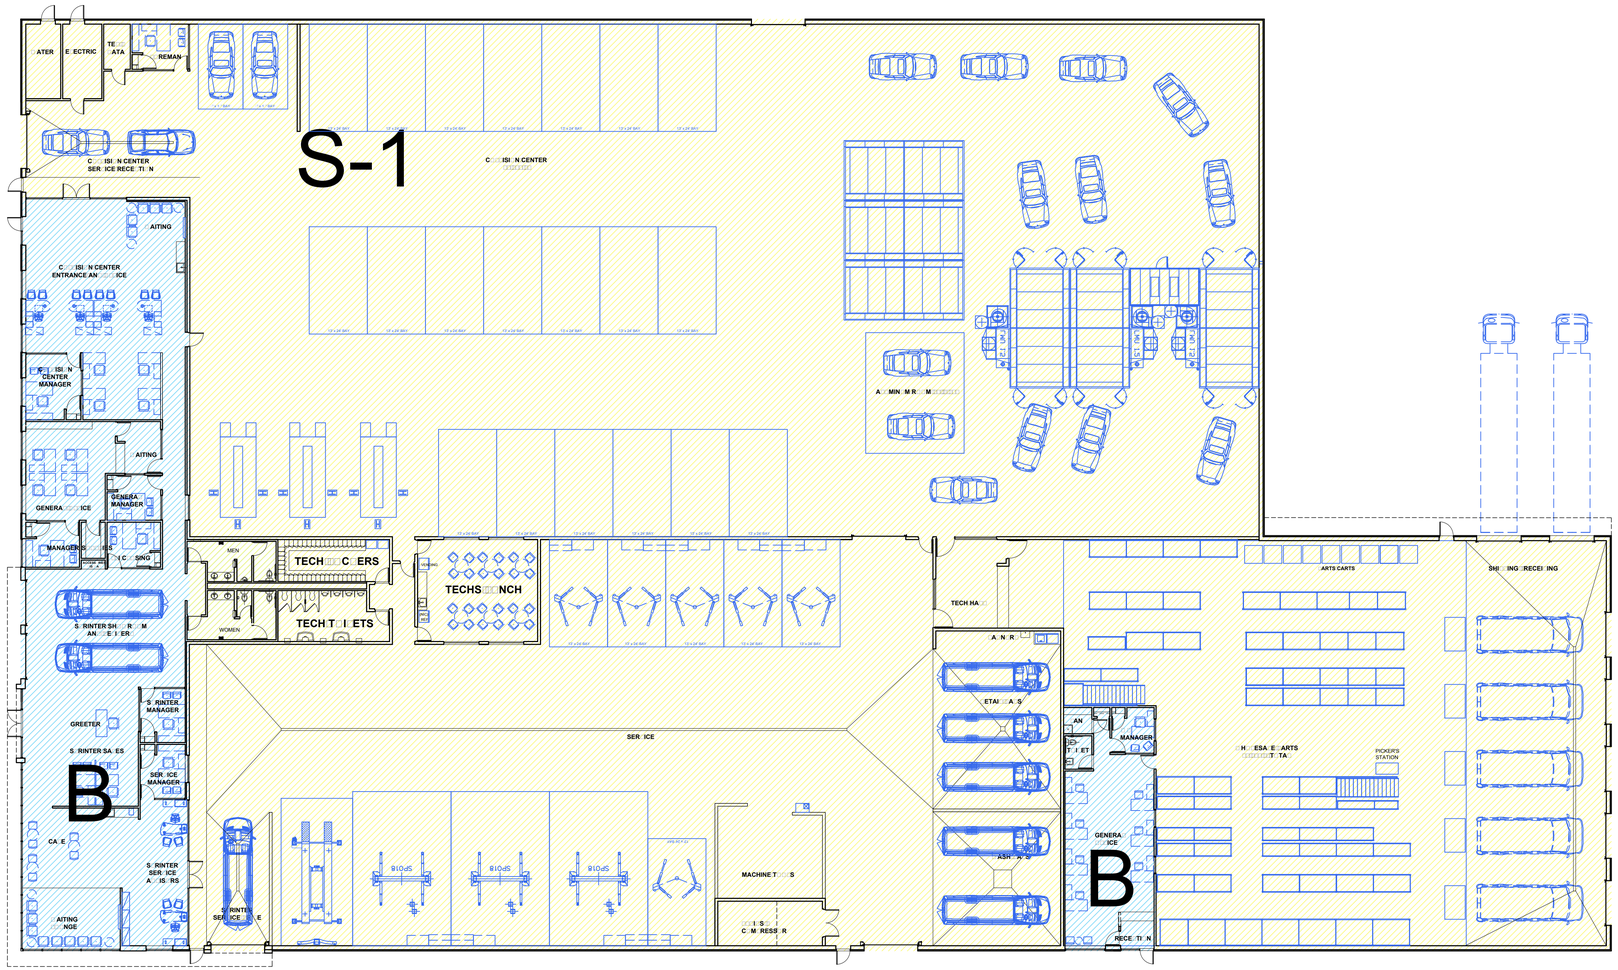

TOTAL BUILDING AREA: 65,13□SF

Use Group Calculations

B (Business): 7,□6□sf
S-1 Storage): 57,170 sf
Total 65,13□sf

REGENT
ASSOCIATES, INC.
ARCHITECTS
24 PRIME PARKWAY, SUITE 202
NATICK, MA 01760

508.655.5553 ■ www.regentassociates.com

NOTE:
SOME INFORMATION ON THIS SHEET HAS BEEN PROVIDED IN COLOR. TO AVOID LOSS OF READABLE PERTINENT INFORMATION, THIS SHEET MUST BE PRINTED IN COLOR

Project North

Herb Chambers of Framingham

71 Bishop Street
Framingham, MA 01702

PROJECT	2015-08
DRAWN	MFR
SCALE	1/16"=1'-0"
DATE	12.01.15

PROGRESS ONLY
NOT FOR CONSTRUCTION

Proposed Floor Plan

A 1.2

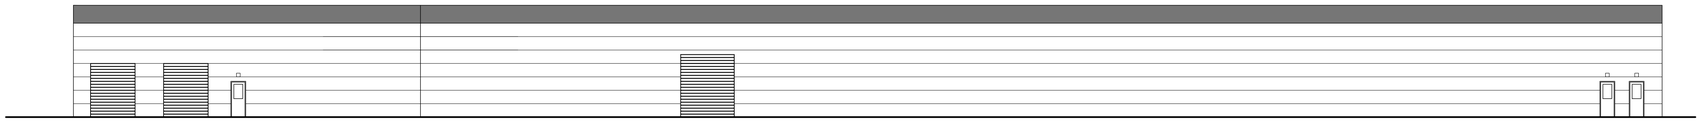

1 North Elevation (Lawrence Street) 1/16"=1'-0"

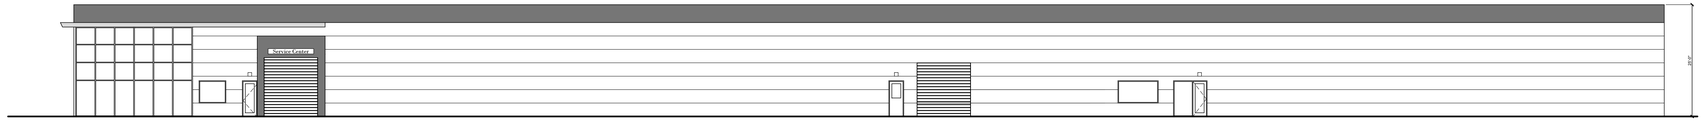

2 South Elevation (Clark Street) 1/16"=1'-0"

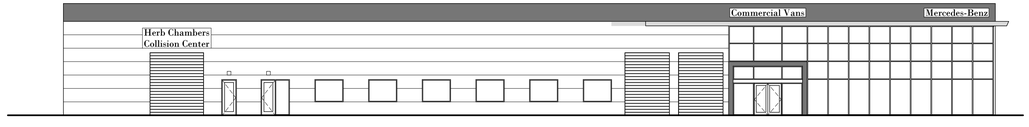

3 West Elevation (Bishop Street) 1/16"=1'-0"

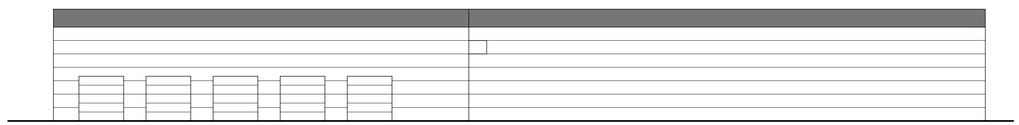

4 East Elevation (Rear) 1/16"=1'-0"

REGENT
ASSOCIATES, INC.
ARCHITECTS
24 PRIME PARKWAY, SUITE 202
NATICK, MA 01760

508.655.5553 ■ www.regentassociates.com

NOTE:
SOME INFORMATION ON THIS SHEET HAS BEEN PROVIDED IN COLOR. TO AVOID LOSS OF READABLE PERTINENT INFORMATION, THIS SHEET MUST BE PRINTED IN COLOR

Project North

Herb Chambers of Framingham

71 Bishop Street
Framingham, MA 01702

PROJECT	2015-08
DRAWN	MFR
SCALE	1/16"=1'-0"
DATE	12.01.15

PROGRESS ONLY
NOT FOR CONSTRUCTION

Proposed Exterior Elevations

A 5.1