CUBE 3 STUDIO
architecture interiors planning
360 Merrimack Street Lawrence, MA 01843
phone: 978.989.9900 www.cube3studio.com

North Elevation 2
SCALE: 1/16" = 1'-0"

South Elevation 1
SCALE: 1/16" = 1'-0"

project information:
Flutie Pass Development
19 Flutie Pass
Framingham, MA

client information:
DDR & Bozzuto
60 Mall Road
Burlington, MA

consultant information:

Issued for Approval
NOT FOR CONSTRUCTION

drawing information:

drawing by:	TC / DC
drawing checked by:	DC
drawing scale:	As Noted
drawing date:	8 June 2016
drawing revisions:	
project number:	16010.00

rev.	description	date

registration:

REGISTERED ARCHITECT
JOHN H. HARDING
No. 50480
SALEM
MASSACHUSETTS
COMMONWEALTH OF MASSACHUSETTS

drawing name:
Building Elevations

drawing number:
A-200

COPYRIGHT (C) 2016 CUBE 3 STUDIO LLC. ALL RIGHTS RESERVED

CUBE 3 STUDIO
architecture interiors planning
360 Merrimack Street Lawrence, MA 01843
phone: 978.989.9900 www.cube3studio.com

project information:

Flutie Pass Development

19 Flutie Pass
Framingham, MA

client information:

DDR & Bozzuto

60 Mall Road
Burlington, MA

consultant information:

East Elevation 2
SCALE: 1/16" = 1'-0"

West Elevation 1
SCALE: 1/16" = 1'-0"

Issued for Approval
NOT FOR CONSTRUCTION

drawing information:

drawing by:	TC / DC
drawing checked by:	DC
drawing scale:	As Noted
drawing date:	8 June 2016
drawing revisions:	
project number:	16010.00

rev.	description	date

registration:

REGISTERED ARCHITECT
JOHN H. HANDORF
No. 50400
SALEM
MASSACHUSETTS
COMMONWEALTH OF MASSACHUSETTS

drawing name:

Building Elevations

drawing number:

A-201

COPYRIGHT (C) 2016 CUBE 3 STUDIO LLC, ALL RIGHTS RESERVED

CUBE 3 STUDIO
architecture interiors planning
360 Merrimack Street Lawrence, MA 01843
phone: 978.989.9900 www.cube3studio.com

View From Corner of Shopper's World Drive & Flutie Pass

NTS

1

project information:

Flutie Pass Development

19 Flutie Pass
Framingham, MA

client information:

DDR & Bozzuto

60 Mall Road
Burlington, MA

consultant information:

Issued for Approval
NOT FOR CONSTRUCTION

drawing information:

drawing by:	TC / DC
drawing checked by:	DC
drawing scale:	As Noted
drawing date:	8 June 2016
drawing revisions:	
project number:	16010.00

rev.	description	date

registration:

REGISTERED ARCHITECT
JOHN H. HARDING
No. 50480
SALEM
MASSACHUSETTS
COMMONWEALTH OF MASSACHUSETTS

drawing name:

Proposed Rendering

drawing number:

A-250

COPYRIGHT (C) 2016 CUBE 3 STUDIO LLC. ALL RIGHTS RESERVED

CUBE 3 STUDIO
architecture interiors planning
360 Merrimack Street Lawrence, MA 01843
phone: 978.989.9900 www.cube3studio.com

View From Shopper's World Drive
NTS
1

project information:
Flutie Pass Development
19 Flutie Pass
Framingham, MA

client information:
DDR & Bozzuto
60 Mall Road
Burlington, MA

consultant information:

Issued for Approval
NOT FOR CONSTRUCTION

drawing information:

drawing by:	TC / DC
drawing checked by:	DC
drawing scale:	As Noted
drawing date:	8 June 2016
drawing revisions:	
project number:	16010.00

rev.	description	date

registration:
REGISTERED ARCHITECT
JOHN H. HARDING
No. 50490
SALEM
MASSACHUSETTS
COMMONWEALTH OF MASSACHUSETTS

drawing name:
Proposed Rendering

drawing number:
A-251

COPYRIGHT (C) 2016 CUBE 3 STUDIO LLC. ALL RIGHTS RESERVED

CUBE 3 STUDIO
architecture interiors planning
360 Merrimack Street Lawrence, MA 01843
phone: 978.989.9900 www.cube3studio.com

View of North Elevation (Retail) 1
NTS

project information:

Flutie Pass Development

19 Flutie Pass
Framingham, MA

client information:

DDR & Bozzuto

60 Mall Road
Burlington, MA

consultant information:

Issued for Approval
NOT FOR CONSTRUCTION

drawing information:

drawing by:	TC / DC
drawing checked by:	DC
drawing scale:	As Noted
drawing date:	8 June 2016
drawing revisions:	
project number:	16010.00

rev.	description	date

registration:

REGISTERED ARCHITECT
JOHN H. HANSEN III
No. 50480
SALEM
MASSACHUSETTS
COMMONWEALTH OF MASSACHUSETTS

drawing name:

Proposed Rendering

drawing number:

A-252

COPYRIGHT (C) 2016 CUBE 3 STUDIO LLC, ALL RIGHTS RESERVED

CUBE 3 STUDIO
architecture interiors planning
360 Merrimack Street Lawrence, MA 01843
phone: 978.989.9900 www.cube3studio.com

project information:

Flutie Pass Development

19 Flutie Pass
Framingham, MA

client information:

DDR & Bozzuto

60 Mall Road
Burlington, MA

consultant information:

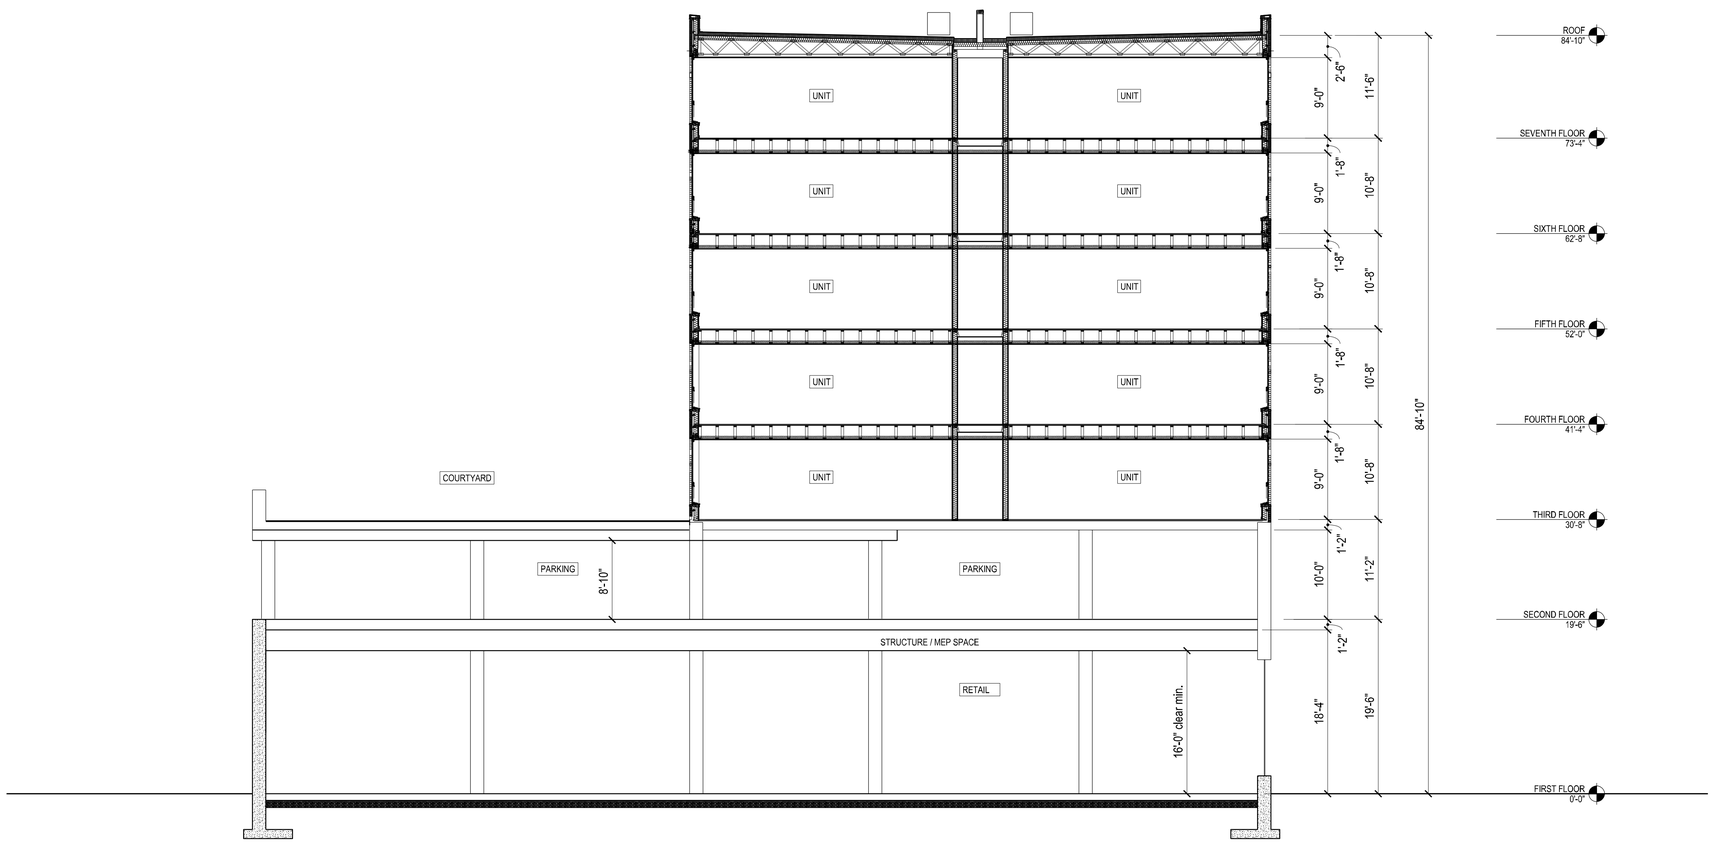

Building Section

SCALE: 1/8" = 1'-0"

1

Issued for Approval
NOT FOR CONSTRUCTION

drawing information:

drawing by:	TC / DC
drawing checked by:	DC
drawing scale:	As Noted
drawing date:	8 June 2016
drawing revisions:	
project number:	16010.00

rev.	description	date

registration:

REGISTERED ARCHITECT
JOHN K. HARDING
No. 50480
SALEM
MASSACHUSETTS
COMMONWEALTH OF MASSACHUSETTS

drawing name:

Building Section

drawing number:

A-301

COPYRIGHT (C) 2016 CUBE 3 STUDIO LLC, ALL RIGHTS RESERVED