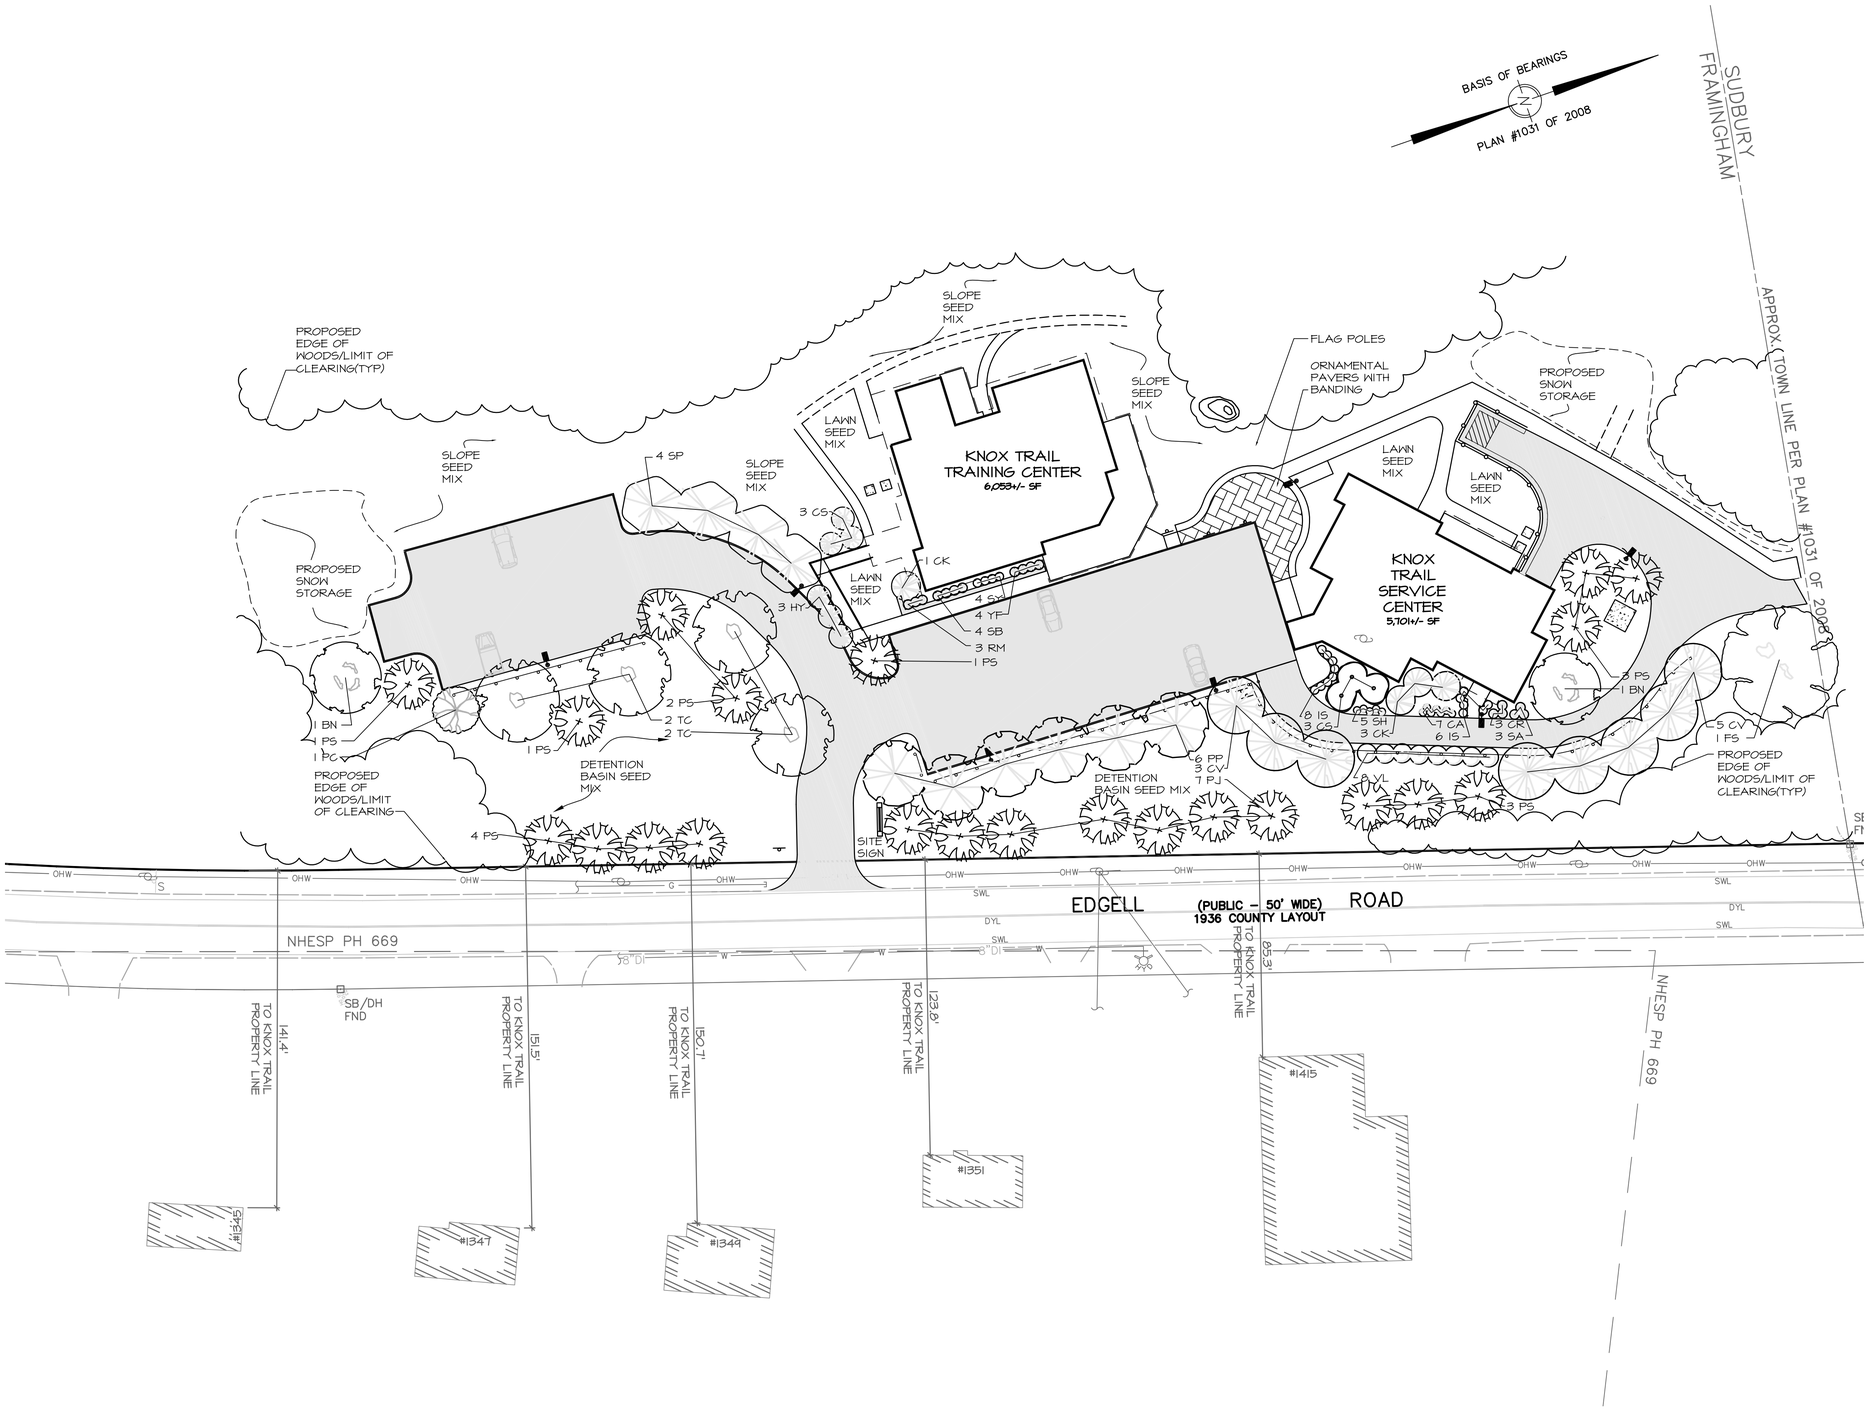

THIS DRAWING IS NOT FOR CONSTRUCTION UNTIL ISSUED FOR CONSTRUCTION BY WATERMAN DESIGN ASSOCIATES, INC.

CONDITIONALLY APPROVED
FRAMINGHAM PLANNING BOARD

DATE: _____

THIS DOCUMENT, AS AN INSTRUMENT OF SERVICE, IS THE SOLE PROPERTY OF WATERMAN DESIGN ASSOCIATES, INC. ITS USE BY THE OWNER FOR OTHER PROJECTS OR FOR COMPLETION OF THIS PROJECT BY OTHERS IS STRICTLY FORBIDDEN. DISTRIBUTION IN CONNECTION WITH THIS PROJECT SHALL NOT BE CONSTRUED AS PUBLICATION IN DEROGATION OF THE ENGINEERS RIGHTS.
©2016, WATERMAN DESIGN ASSOCIATES, INC.

REV.	DATE	DESCRIPTION	INIT.
D	09/19/16	IN ACCORDANCE WITH DECISION	
C	09/19/16	TOWN COMMENTS	
B	09/06/16	TOWN COMMENTS	
A		INITIAL ISSUE	

PREPARED BY:

WATERMAN DESIGN ASSOCIATES, INC.
31 East Main Street
Westborough, MA 01581
508.366.6552
508.366.6506 (fax)
watermandesign.com wda@wdassoc.com

OWNER:

KNOX TRAIL COUNCIL, BSA

490 UNION AVENUE
FRAMINGHAM, MA 01702

PREPARED FOR:

KNOX TRAIL COUNCIL, BSA

490 UNION AVENUE
FRAMINGHAM, MA 01702

TITLE:

NEIGHBORHOOD EXHIBIT

1300 EDGELL ROAD

Parcel I. D. 008-11-7059-000

Framingham, MA
(Middlesex County)

0 30 60 90

DATE: 07/15/16	SCALE: 1" = 30'
JOB NO.: 1014.00	DWN. BY:
FILE NO.: 1014410	CHK'D. BY:
DRAWING NO.: 1014410D	SHEET: C4.01a