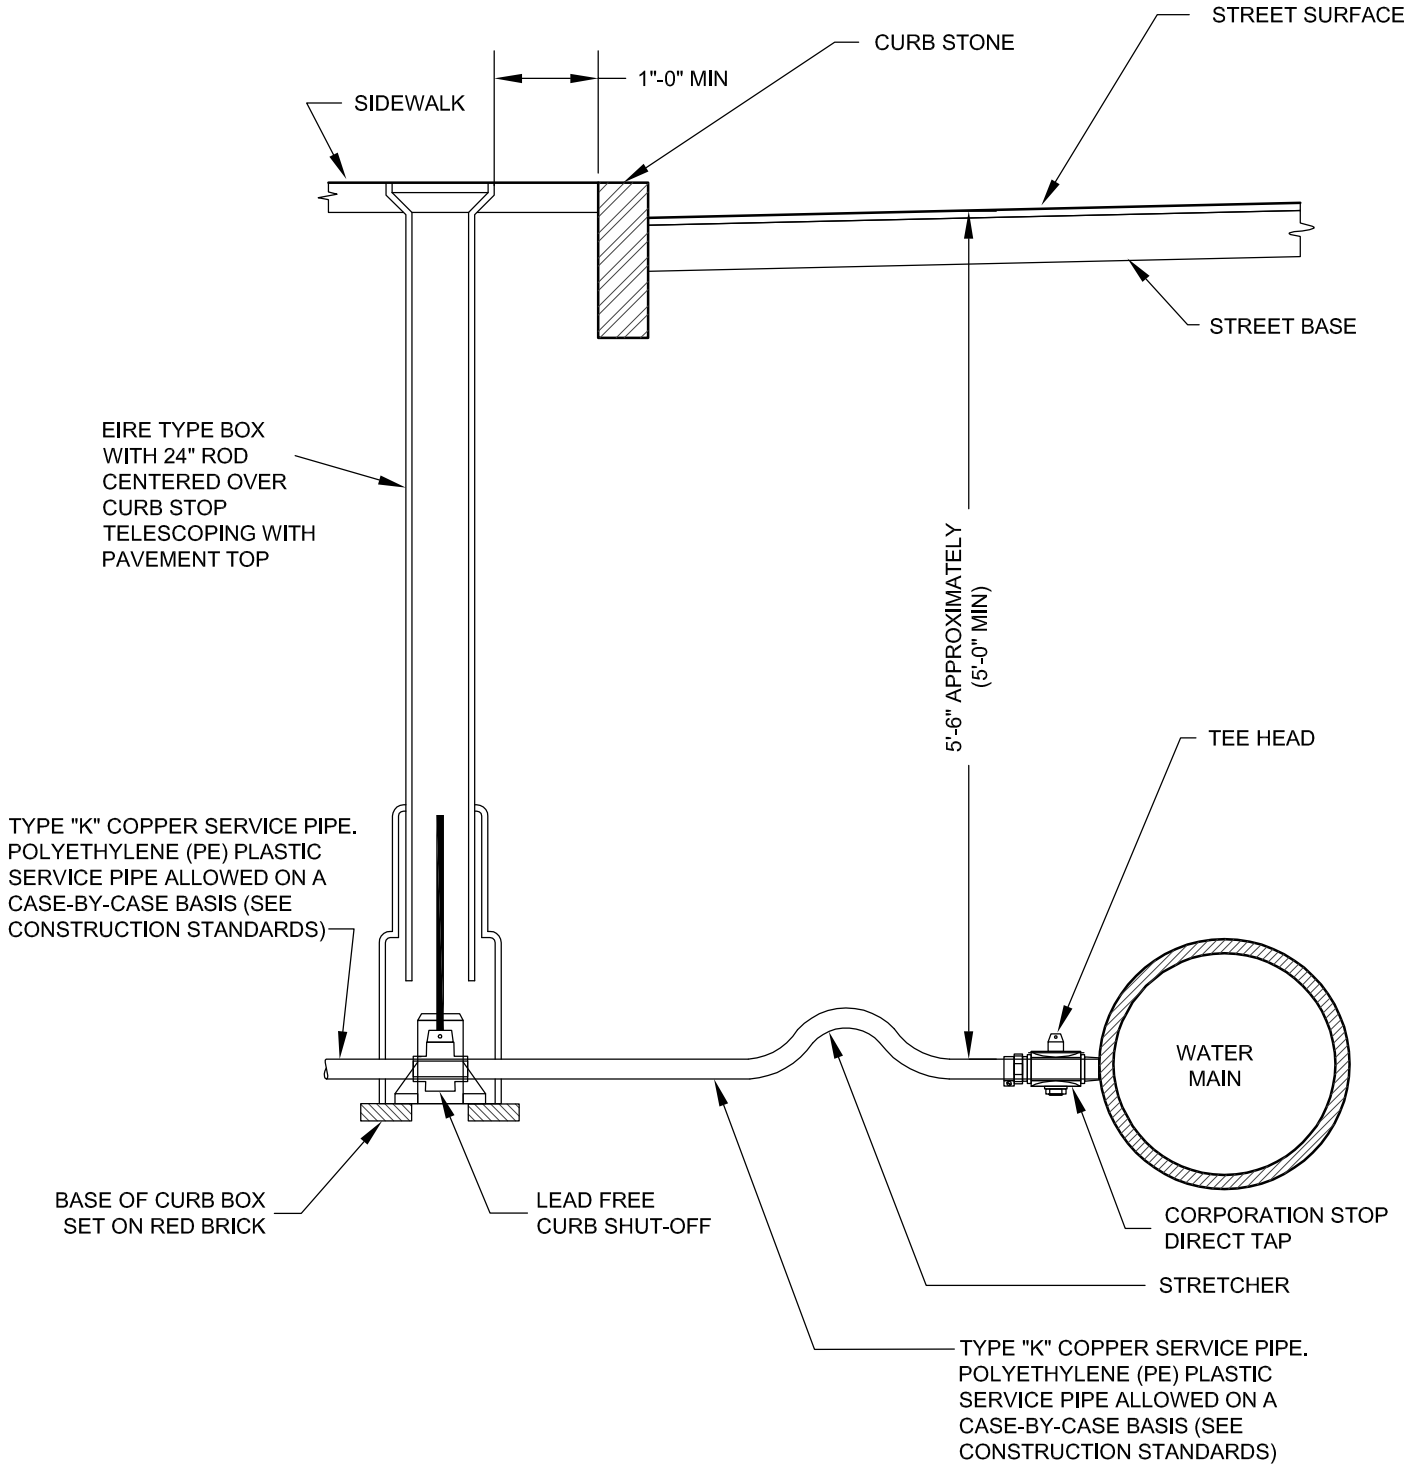

NOT TO SCALE

TOWN OF FRAMINGHAM DEPARTMENT OF PUBLIC WORKS	TYPICAL WATER CONNECTION FOR 1" SERVICE	DATE: MARCH 2010 REV: 1	DETAIL NO. W-2.1.0