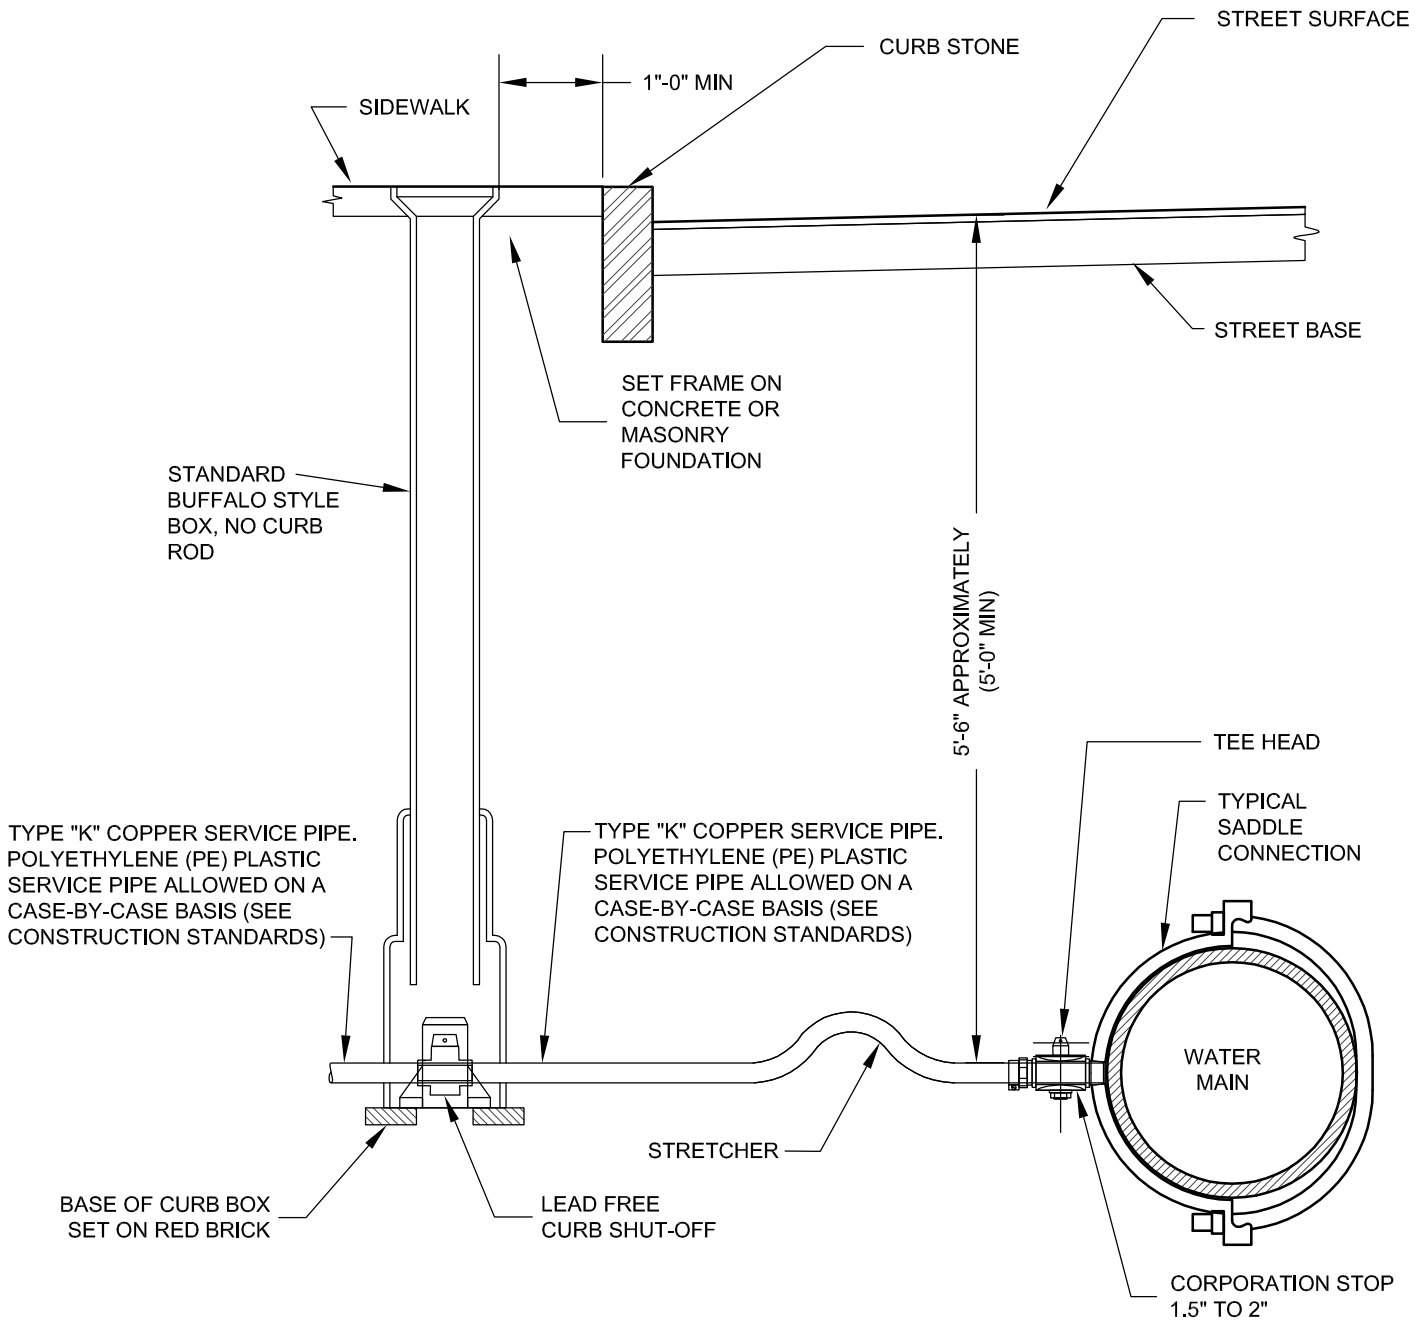

NOT TO SCALE

TOWN OF FRAMINGHAM DEPARTMENT OF PUBLIC WORKS	TYPICAL WATER CONNECTION FOR 1-½" TO 2" SERVICE	DATE: MARCH 2011 REV: 2	DETAIL NO. W-2.1.1