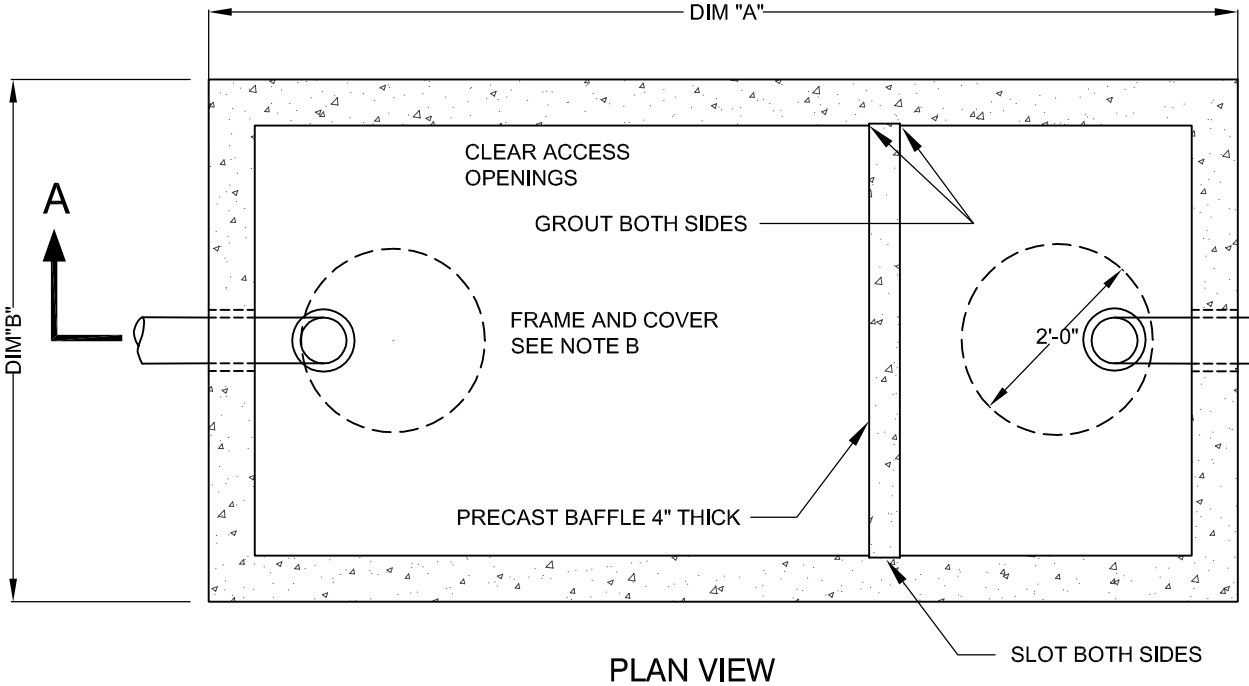

PLAN VIEW

NOT TO SCALE

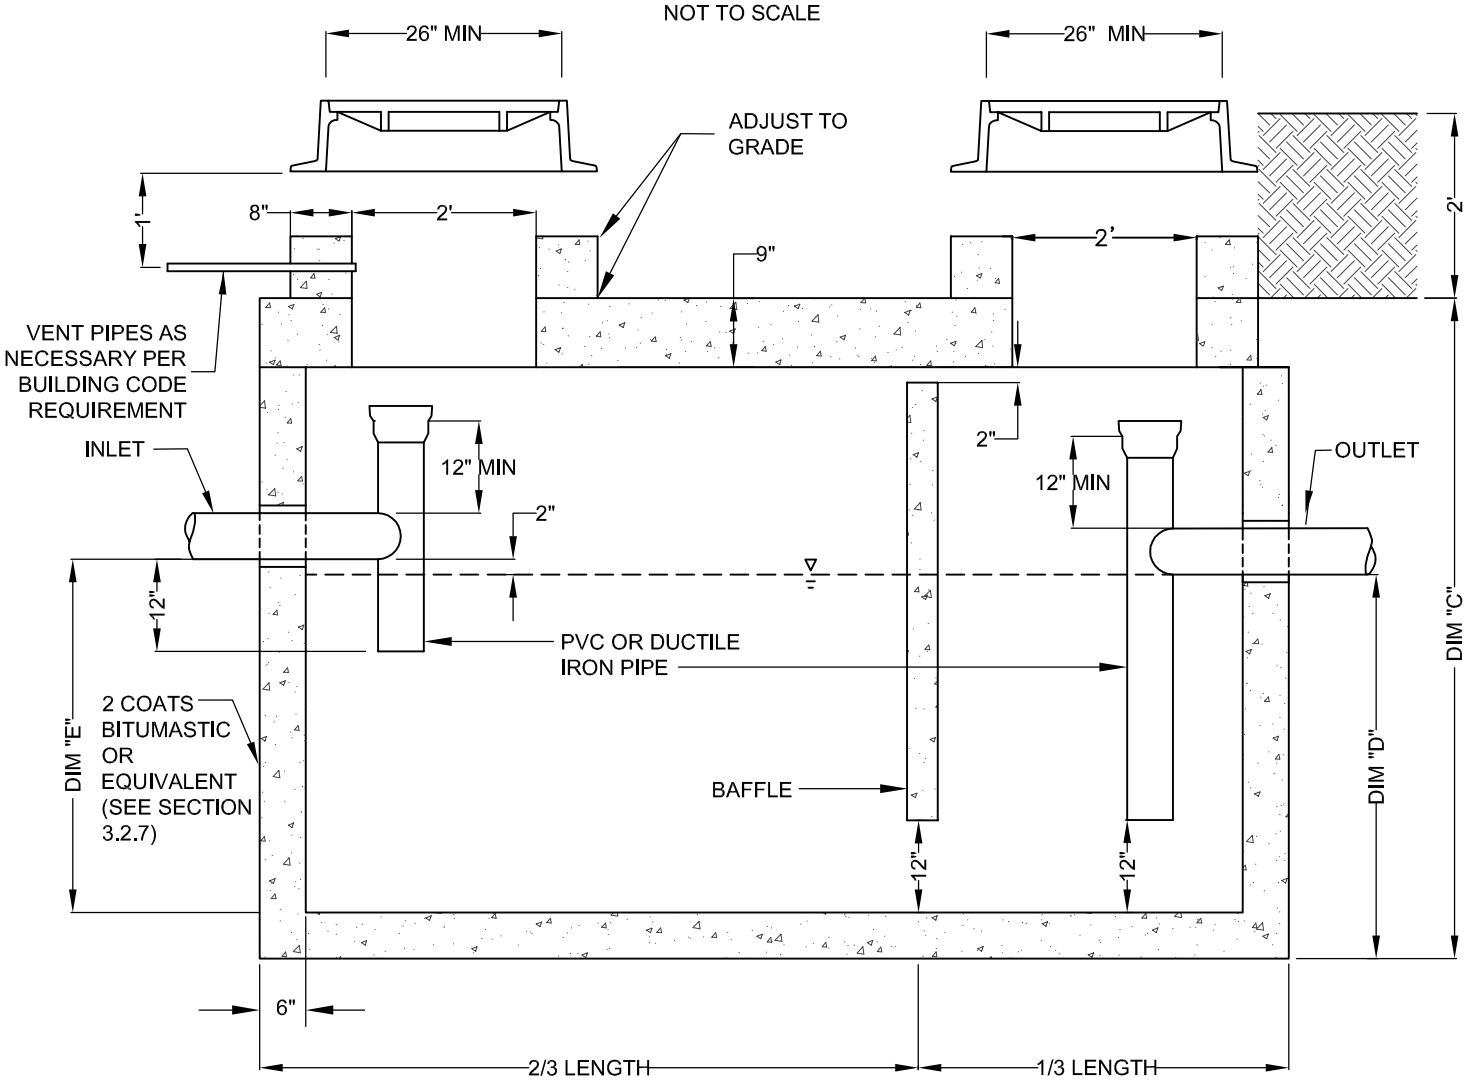

SECTION AA

NOT TO SCALE

TOWN OF FRAMINGHAM DEPARTMENT OF PUBLIC WORKS	TYPICAL GREASE TRAP	DATE: MARCH 2012 REV: 2	DETAIL NO. S-3.7.0