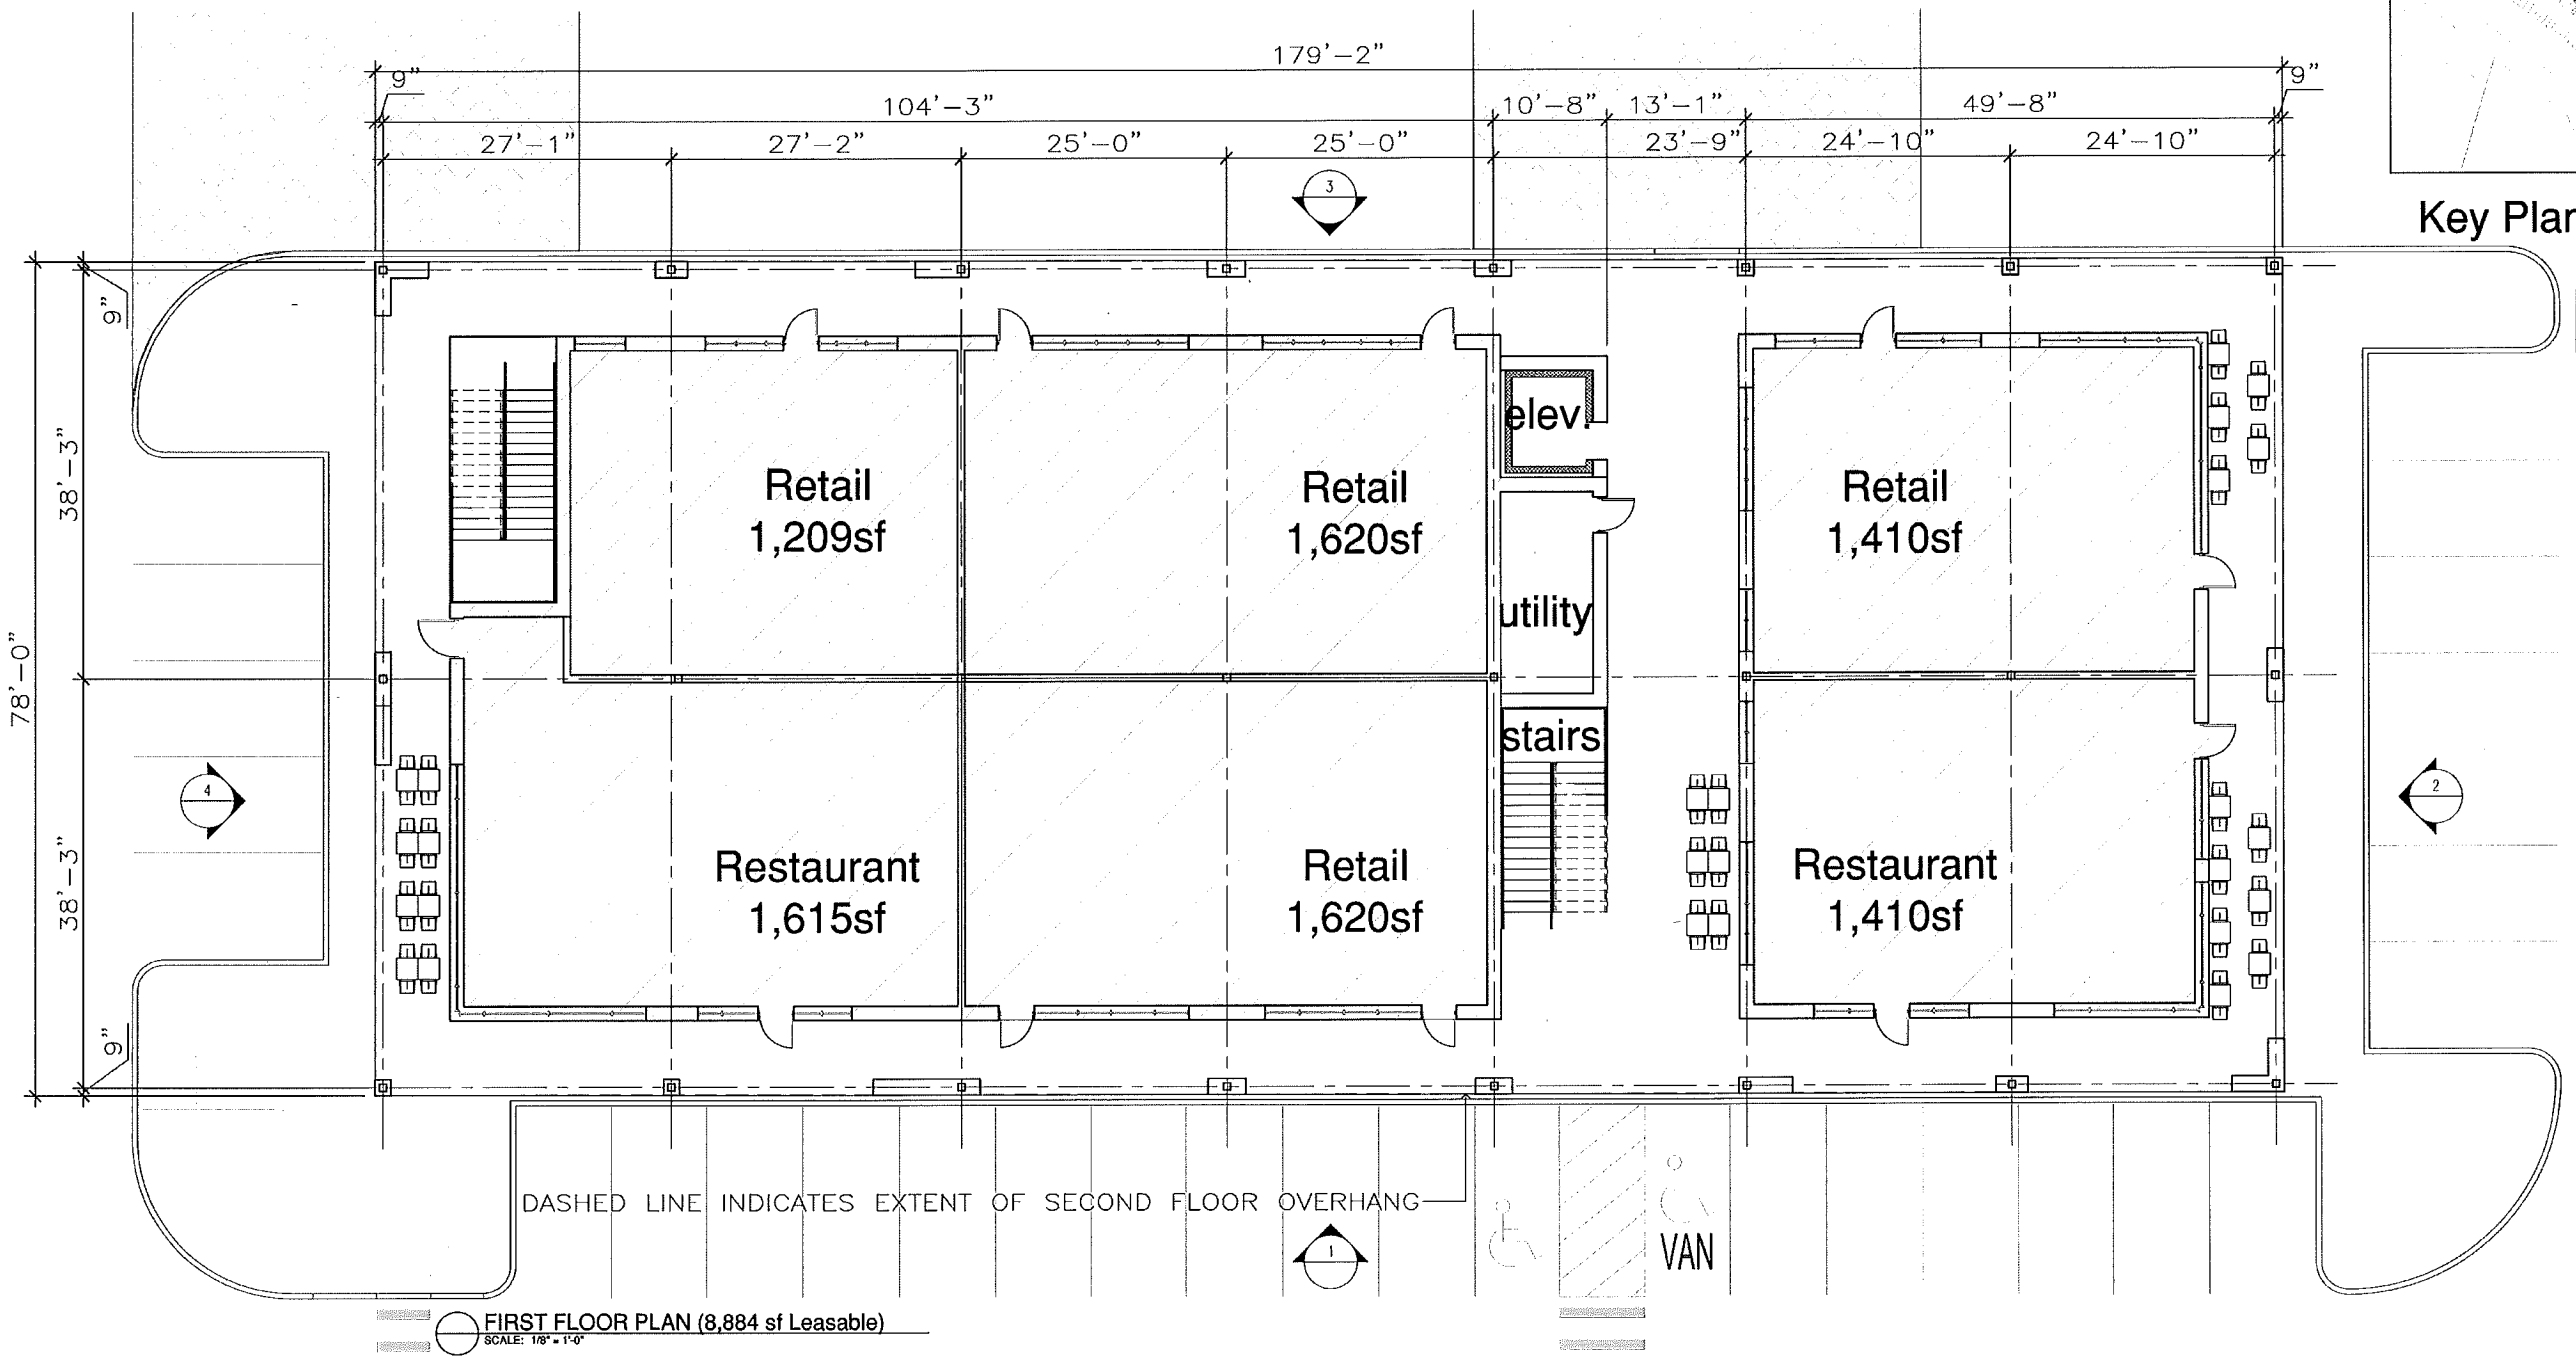

FIRST FLOOR PLAN (8,884 sf Leasable)
SCALE: 1/8" = 1'-0"

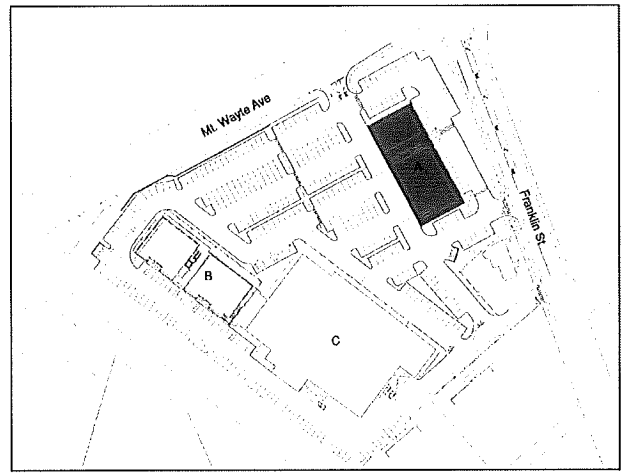

Key Plan

0 4' 8' 16'
SCALE: 1/8" = 1'-0"

Building A : First Floor Plan

Overall Building - 18,932 sf Leaseable

ALLEVATO
February 10, 2014

Framingham Franklin LLC
P.O. Box 166, Shrewsbury, MA 01545

UPTOWN
Framingham, MA

A1

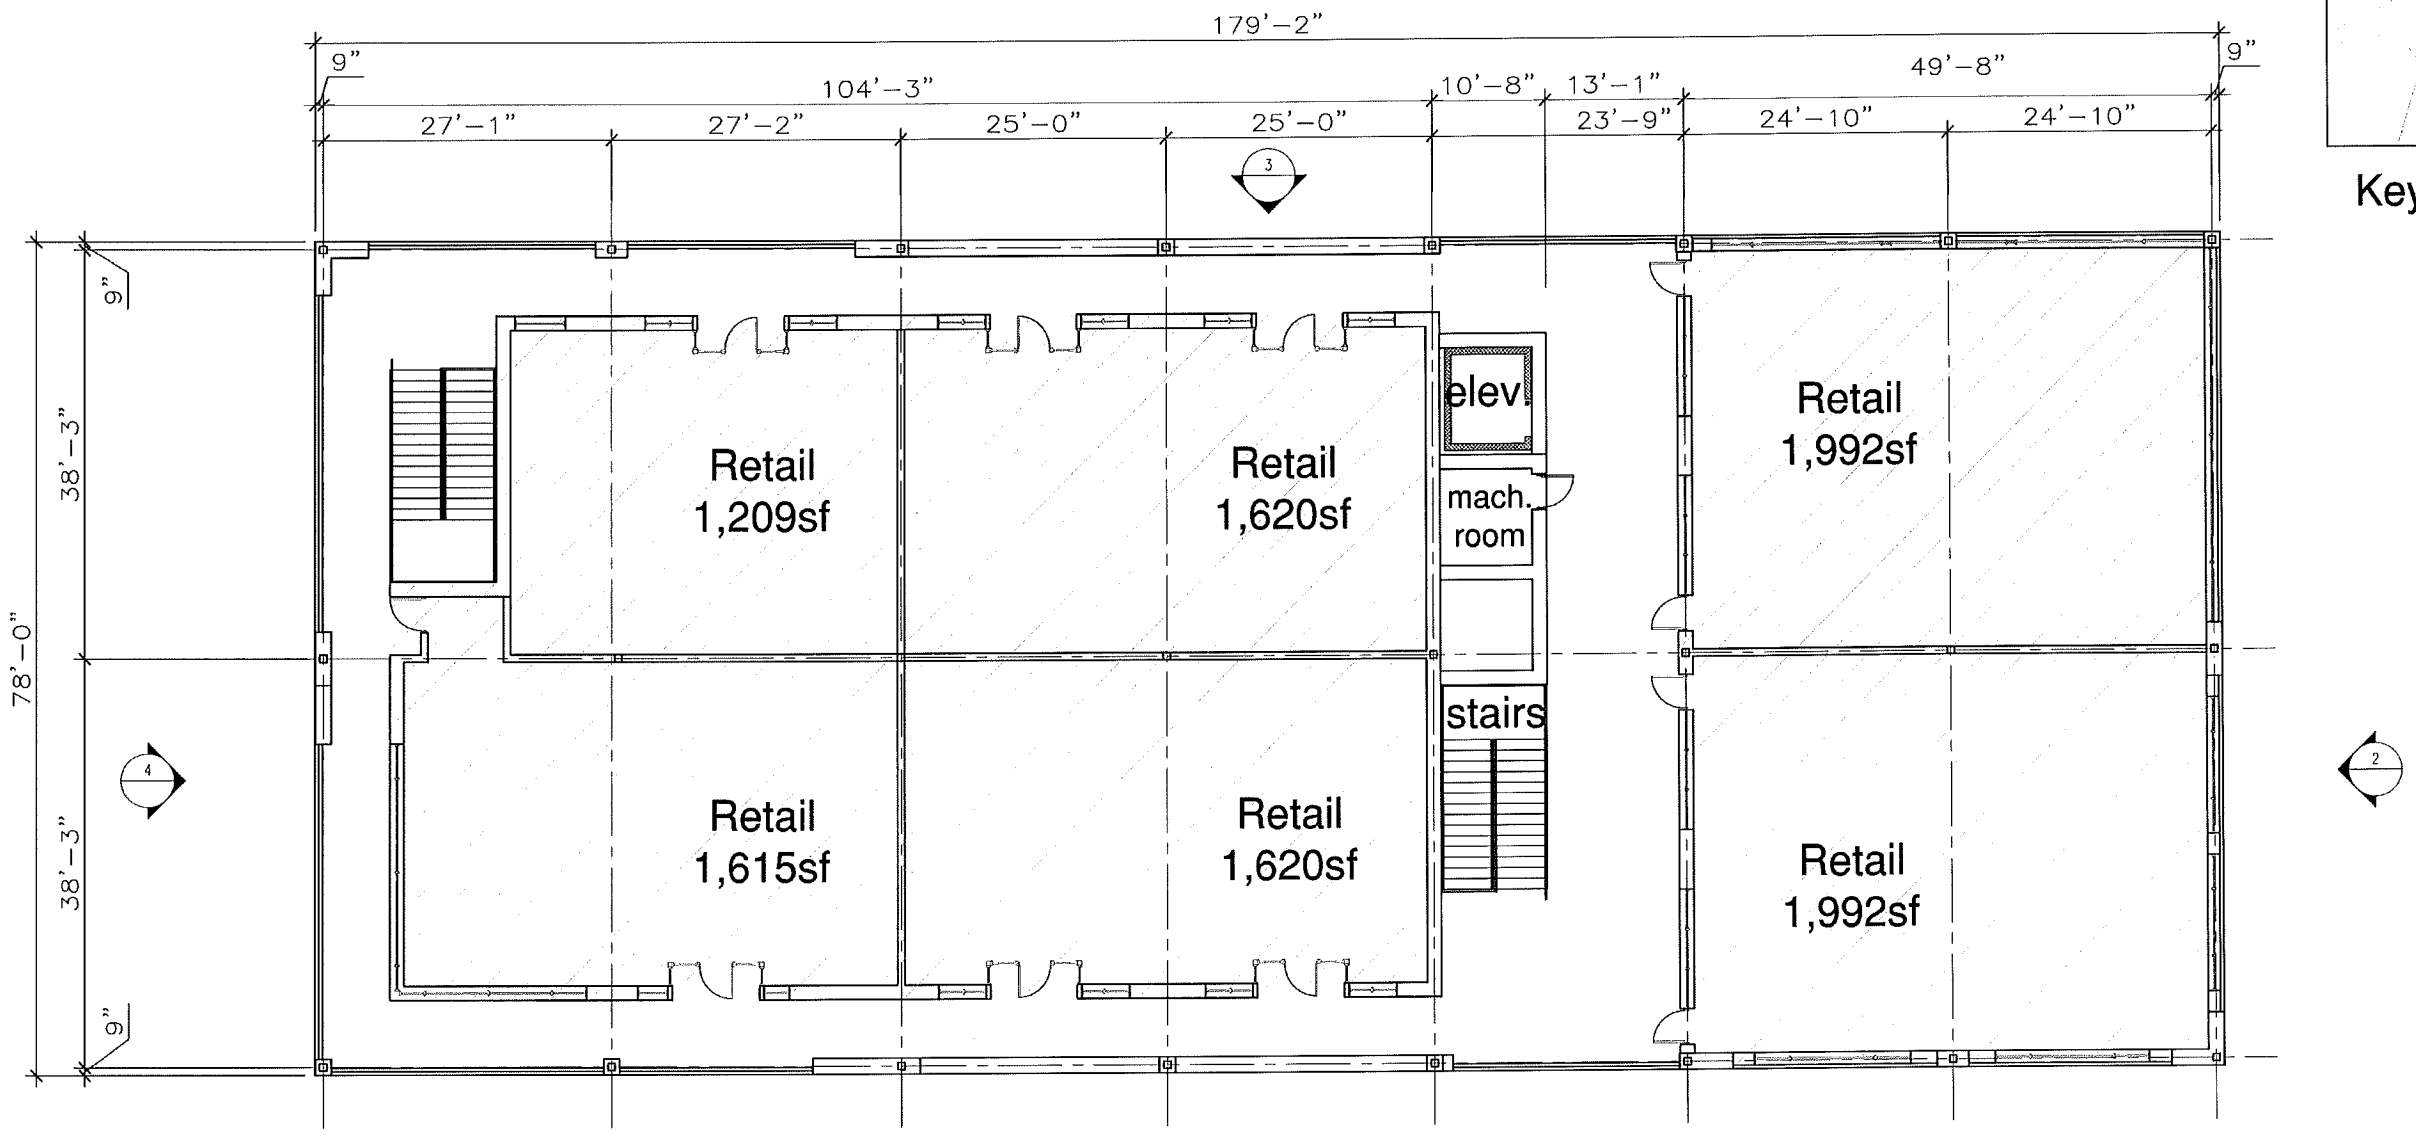

SECOND FLOOR PLAN 10,048 sf Leasable)
SCALE: 1/8" = 1'-0"

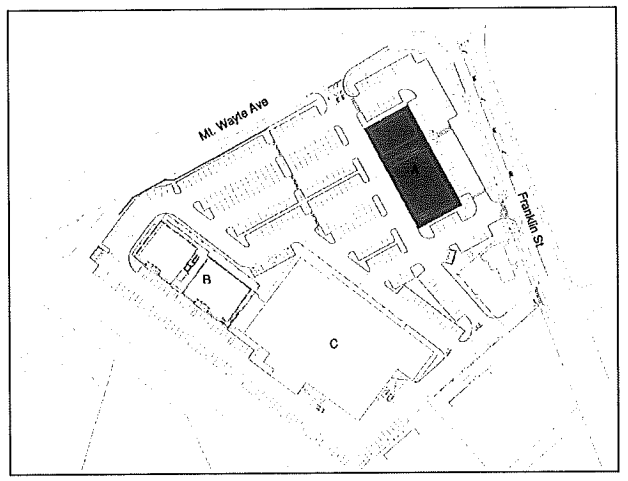

Key Plan

0 4' 8' 16'
SCALE: 1/8" = 1'-0"

Building A : Second Floor Plan

Overall Building - 18,932 sf Leaseable

ALLEVATO
February 10, 2014

Framingham Franklin LLC
P.O. Box 166, Shrewsbury, MA 01545

UPTOWN
Framingham, MA

A2

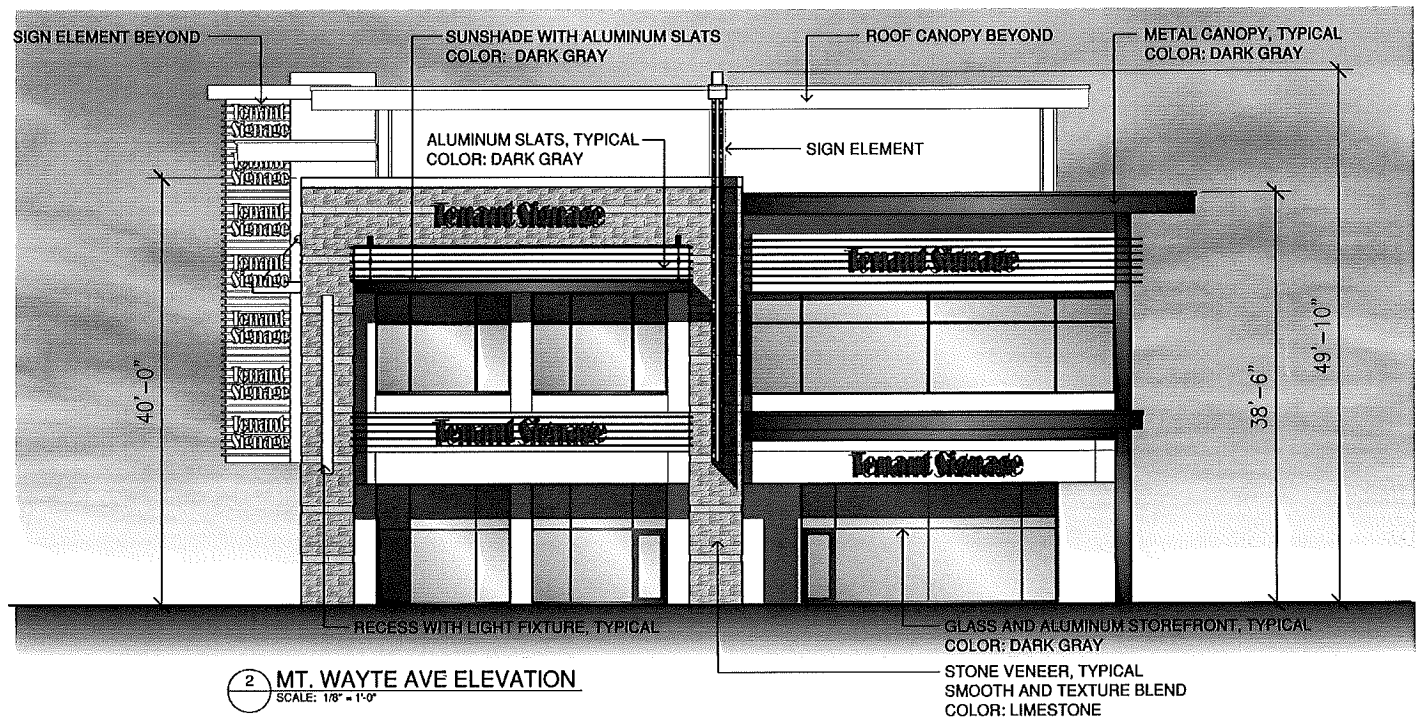

2 MT. WAYTE AVE ELEVATION
SCALE: 1/8" = 1'-0"

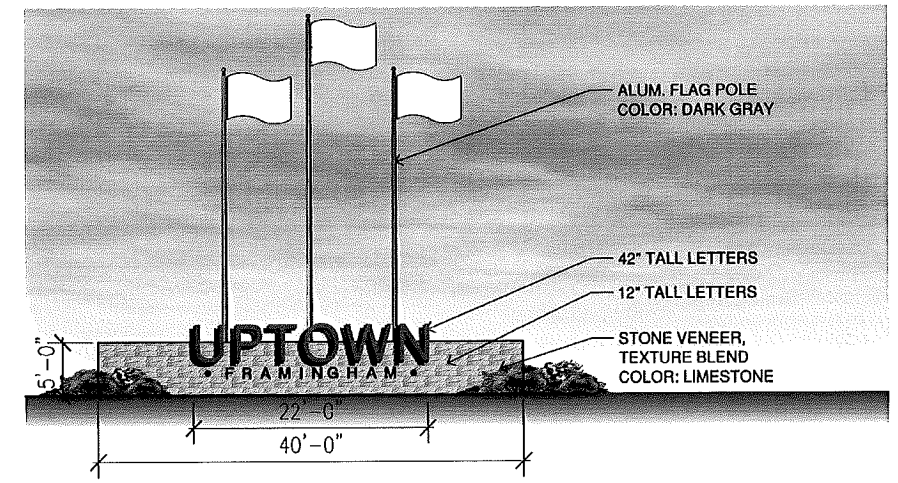

MT. WAYTE AVE MONUMENT SIGN ELEVATION
SCALE: 1/8" = 1'-0"

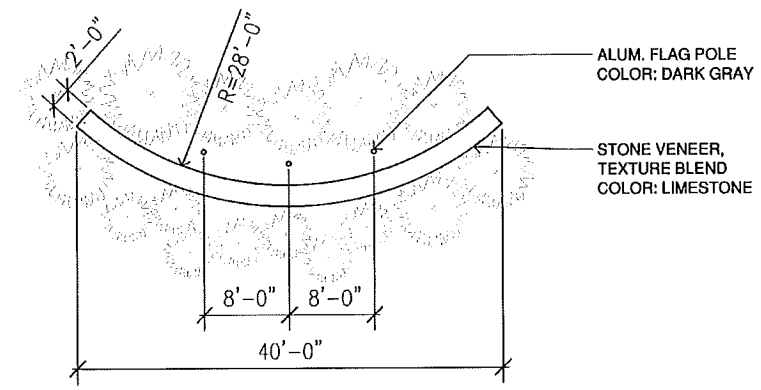

MT. WAYTE AVE MONUMENT SIGN PLAN
SCALE: 1/8" = 1'-0"

1 FRANKLIN STREET ELEVATION
SCALE: 1/8" = 1'-0"

0 4' 8' 16'
SCALE: 1/8" = 1'-0"

Building A: Exterior Elevations

ALLEVATO
February 10, 2014

Framingham Franklin LLC
P.O. Box 166, Shrewsbury, MA 01545

UPTOWN
Framingham, MA

A3

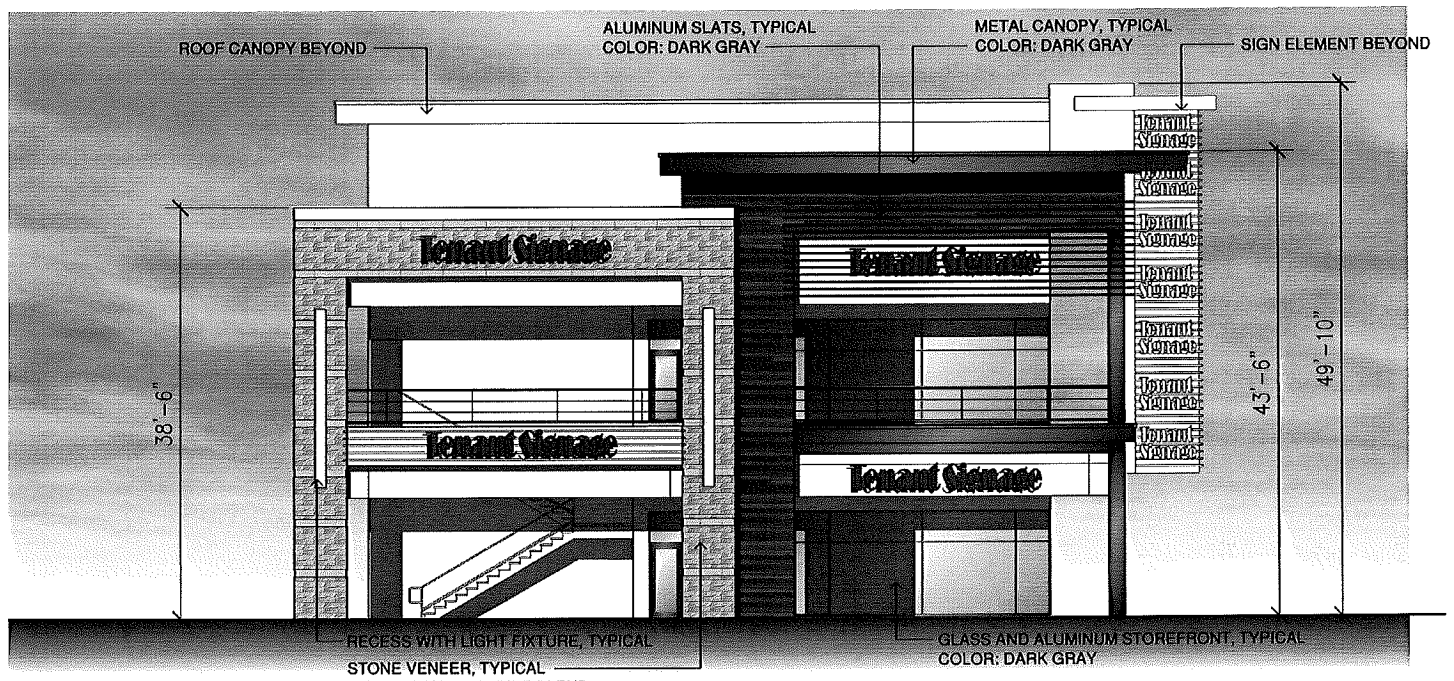

4 RESTAURANT SIDE ELEVATION
SCALE: 1/8" = 1'-0"

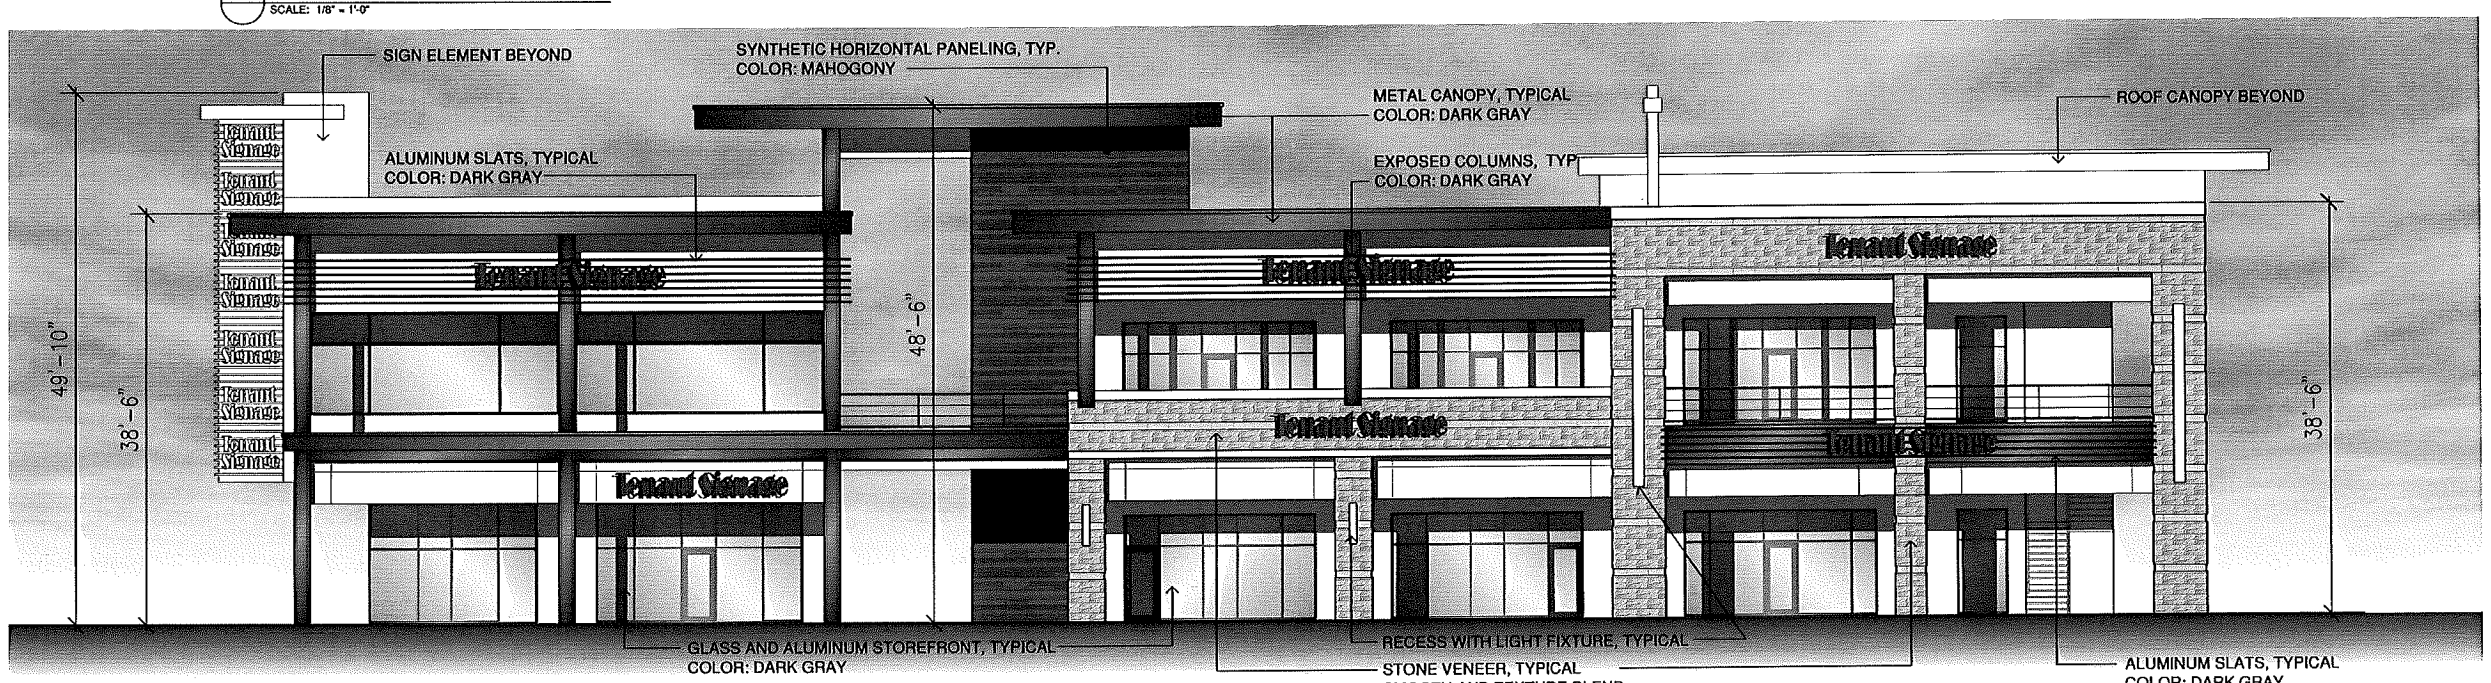

3 RETAIL PARKING LOT ELEVATION
SCALE: 1/8" = 1'-0"

0 4' 8' 16'
SCALE: 1/8" = 1'-0"

Building A: Exterior Elevations

ALLEVATO
February 10, 2014

Framingham Franklin LLC
P.O. Box 166, Shrewsbury, MA 01545

UPTOWN
Framingham, MA

A4

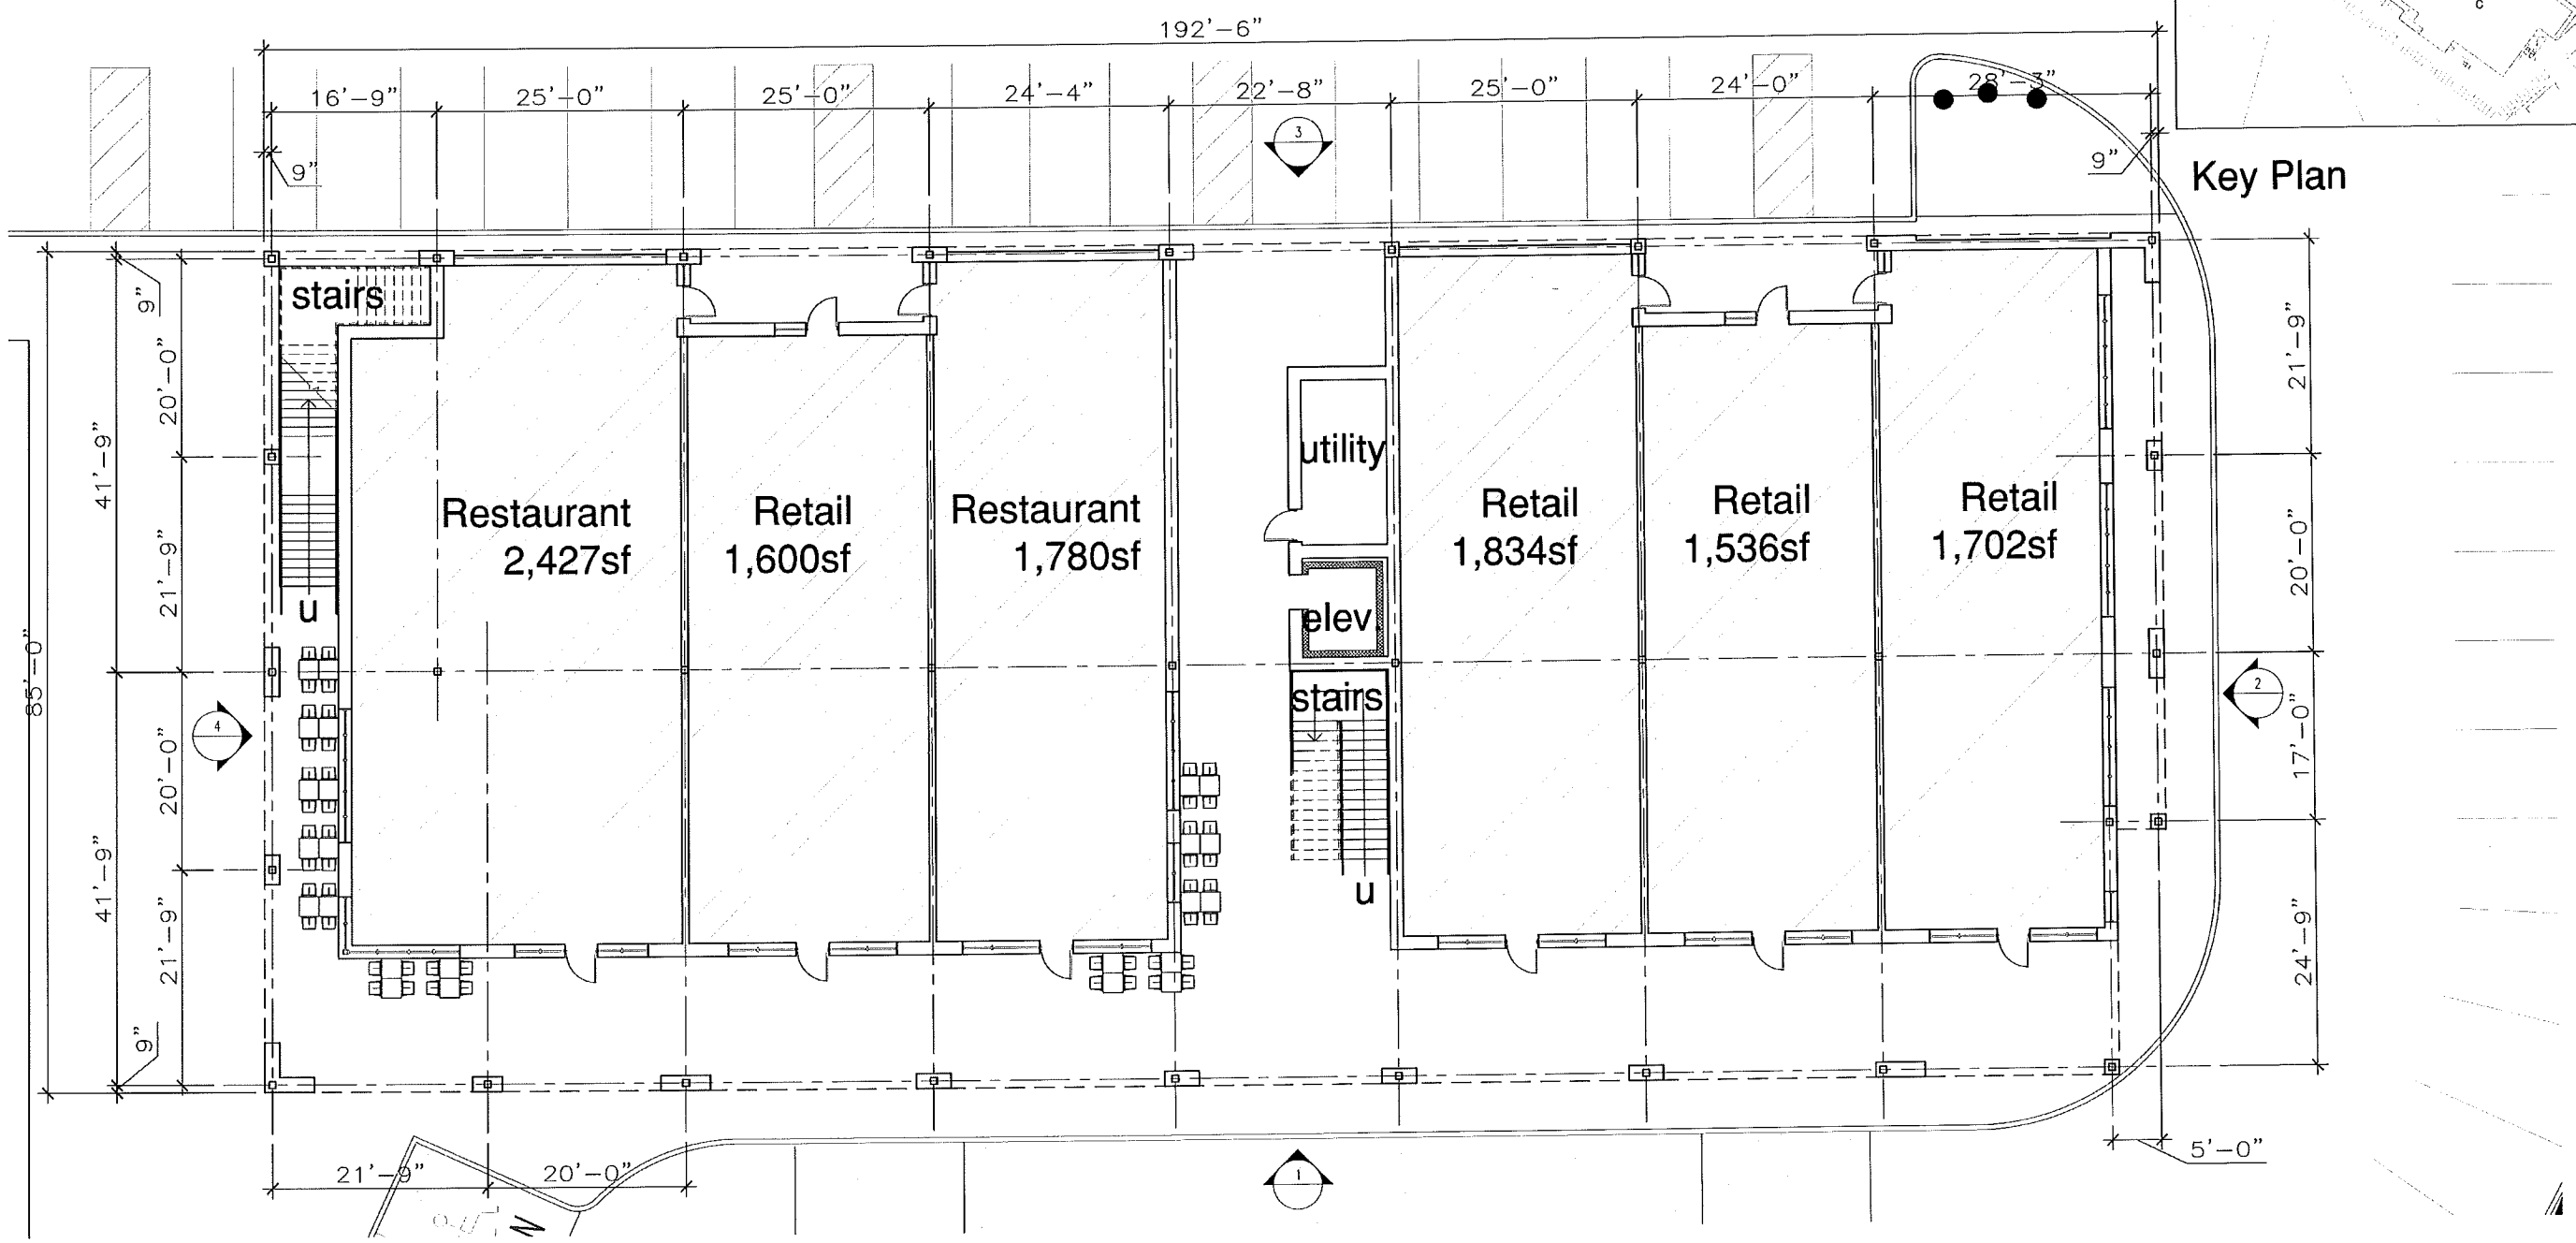

FIRST FLOOR PLAN (10,879 sf Leasable)
SCALE: 1/8" = 1'-0"

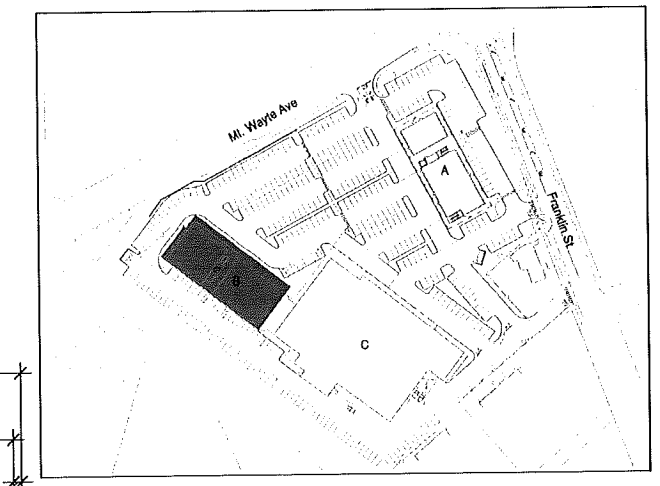

Key Plan

SCALE: 1/8" = 1'-0"

Building B : First Floor Plan

Overall Building - 23,011 sf Leaseable

ALLEVATO
February 10, 2014

Framingham Franklin LLC
P.O. Box 166, Shrewsbury, MA 01545

UPTOWN
Framingham, MA

A5

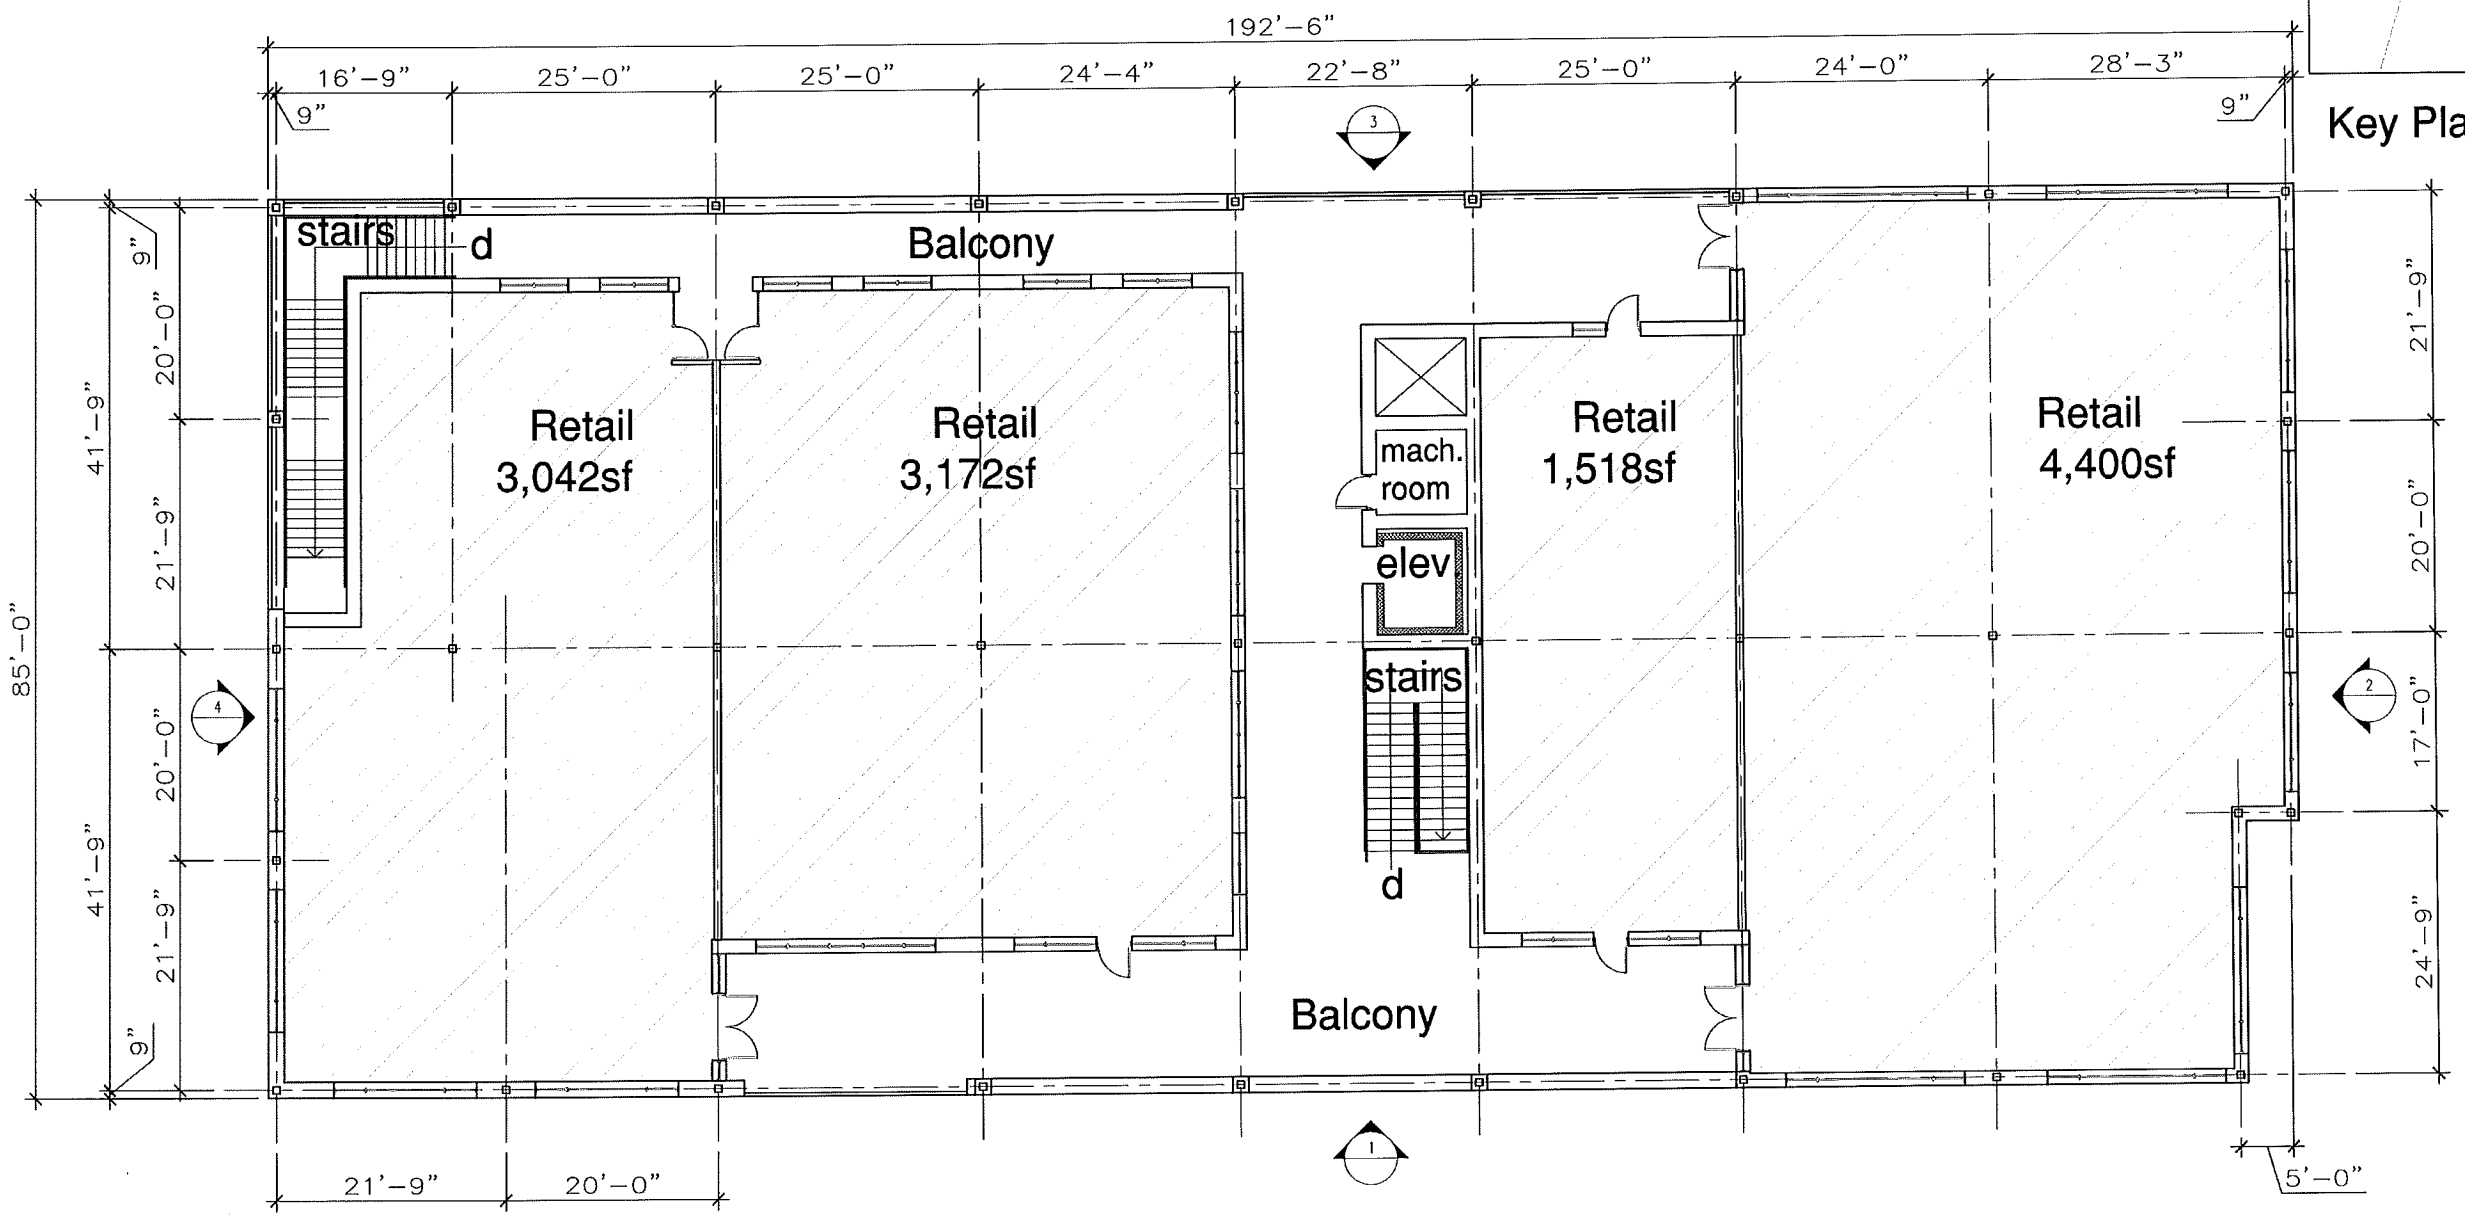

SECOND FLOOR PLAN (12,132 sf Leasable)
SCALE: 1/8" = 1'-0"

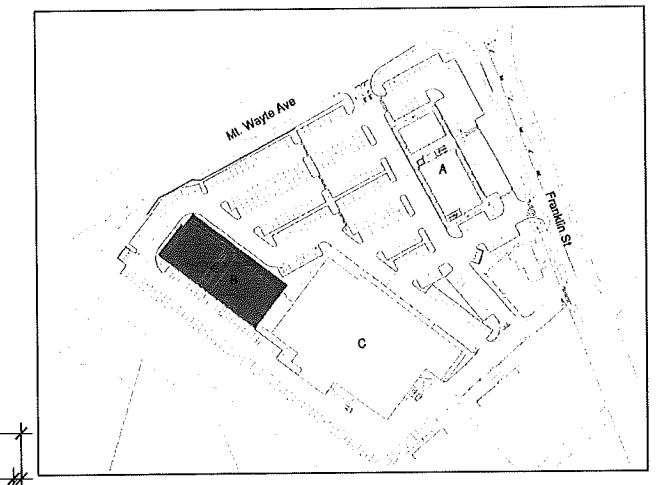

Key Plan

SCALE: 1/8" = 1'-0"

Building B : Second Floor Plan

Overall Building - 23,011 sf Leaseable

ALLEVATO
February 10, 2014

Framingham Franklin LLC
P.O. Box 166, Shrewsbury, MA 01545

UPTOWN
Framingham, MA

A6

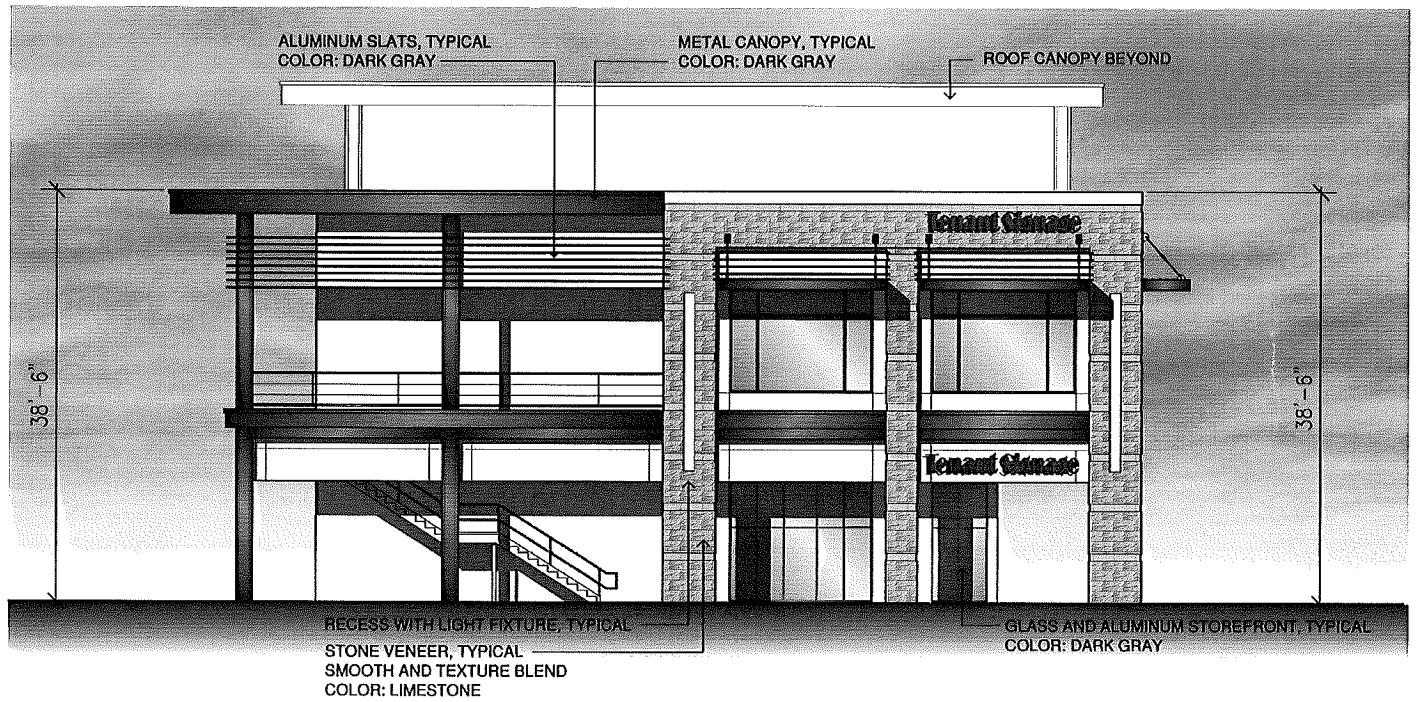

4 SIDE ELEVATION FACING BUILDING C
SCALE: 1/8" = 1'-0"

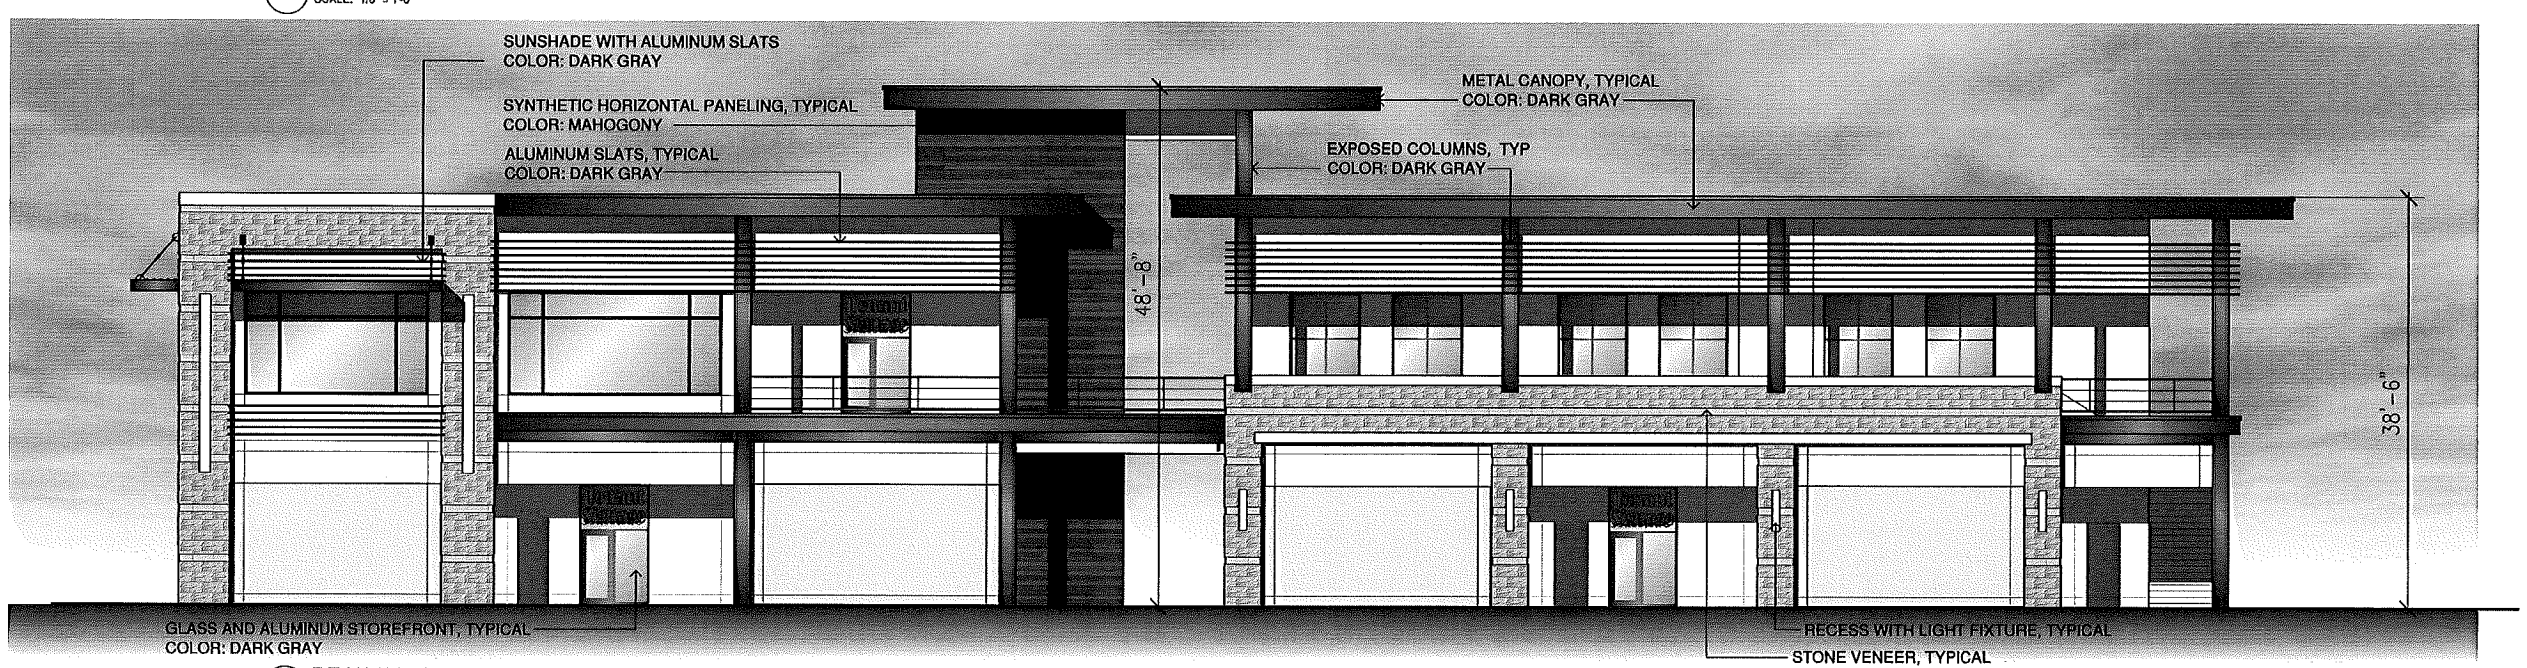

3 REAR PARKING LOT ELEVATION
SCALE: 1/8" = 1'-0"

0 4' 8' 16'
SCALE: 1/8" = 1'-0"

Building B: Exterior Elevations

ALLEVATO
February 10, 2014

Framingham Franklin LLC
P.O. Box 166, Shrewsbury, MA 01545

UPTOWN
Framingham, MA

A8

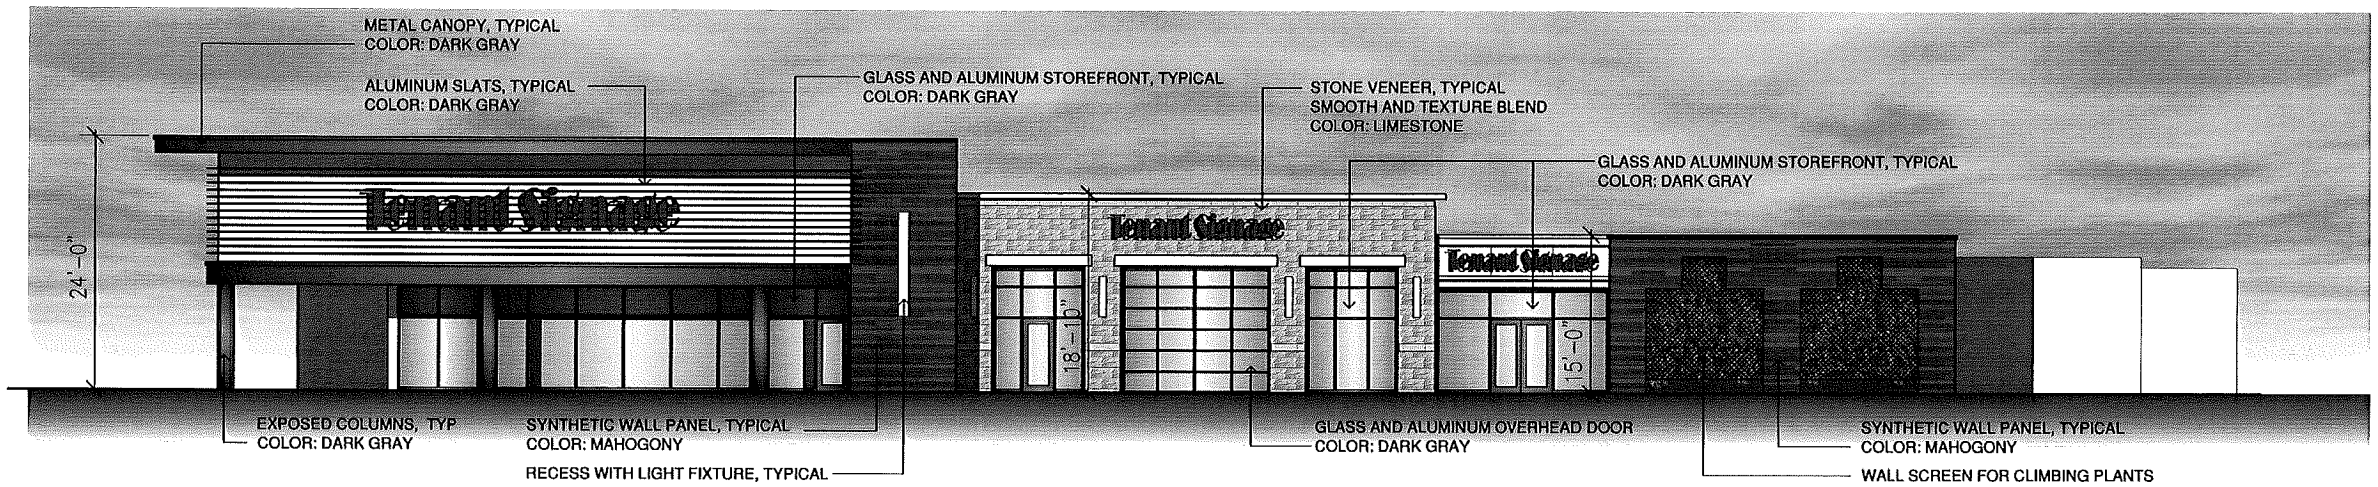

4 SIDE ELEVATION
SCALE: 1/8" = 1'-0"

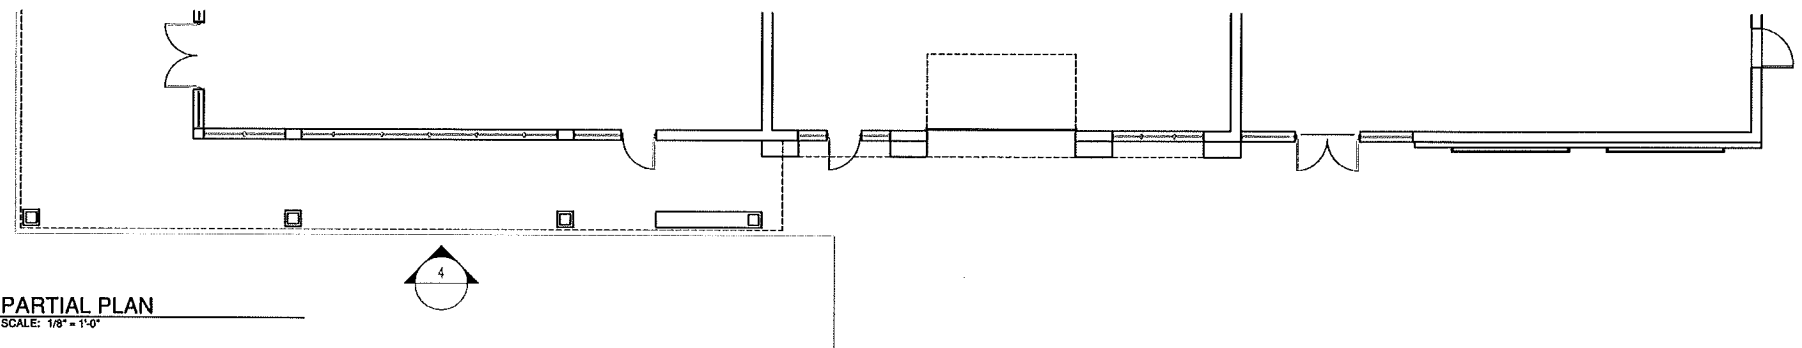

3 PARTIAL PLAN
SCALE: 1/8" = 1'-0"

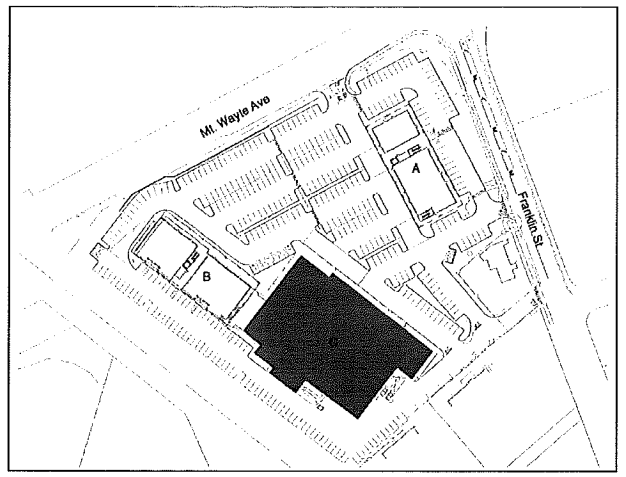

Key Plan

2 FRONT ELEVATION
SCALE: 1/8" = 1'-0"

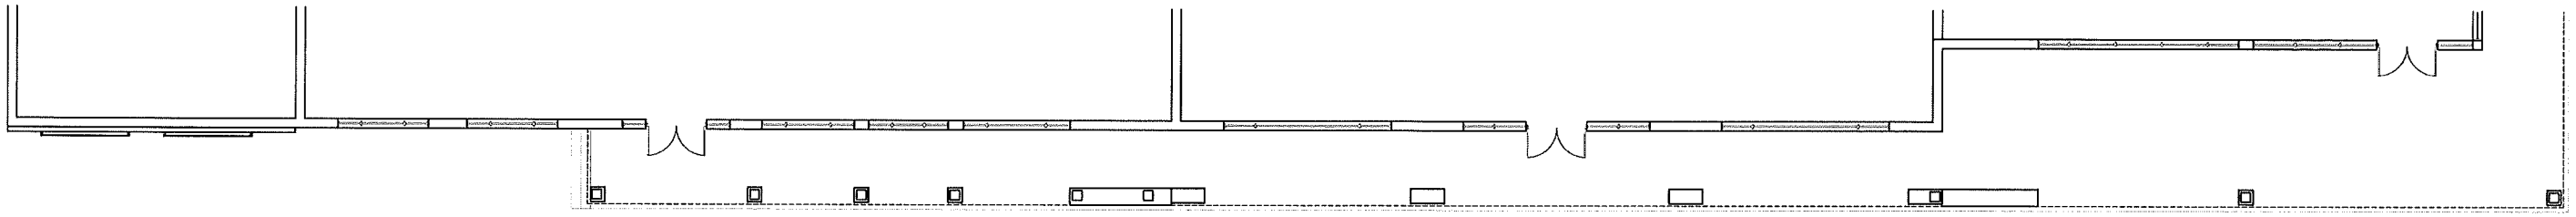

1 PARTIAL PLAN
SCALE: 1/8" = 1'-0"

0 4' 8' 16'
SCALE: 1/8" = 1'-0"

Building C: Partial Floor Plan and Exterior Elevations

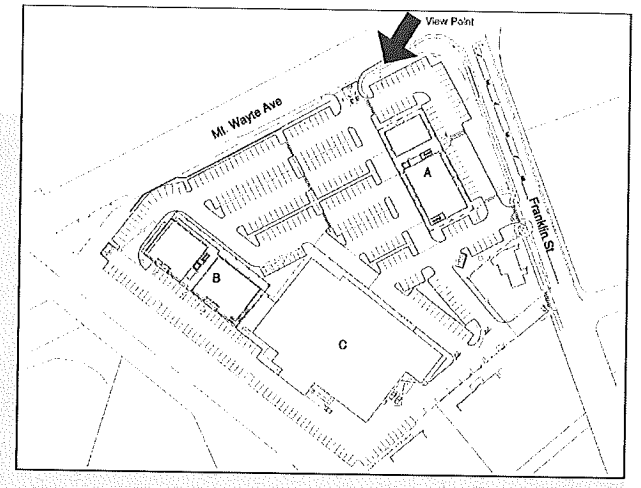

Key Plan

Isometric

ALLEVATO
February 10, 2014

Framingham Franklin LLC
P.O. Box 166, Shrewsbury, MA 01545

UPTOWN
Framingham, MA

A10