Marist House Elevations

GMI architects

New Building Concept Study

Walden Education + Research INC.
Framinaham. MA

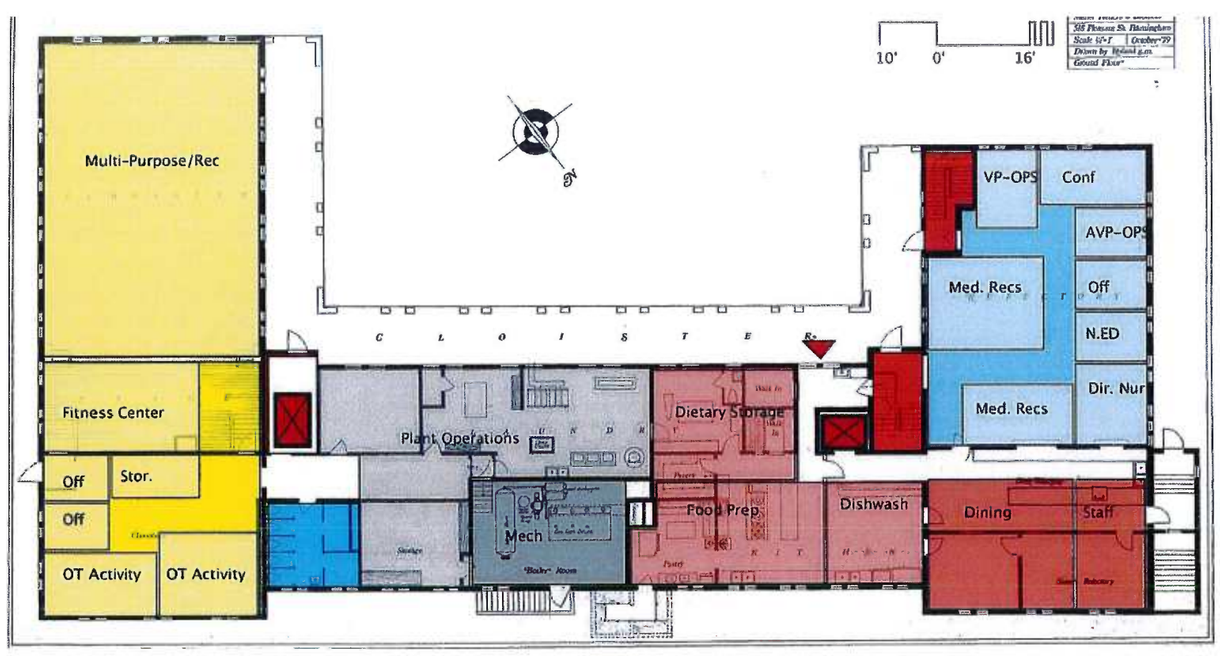

Marist Basement Level

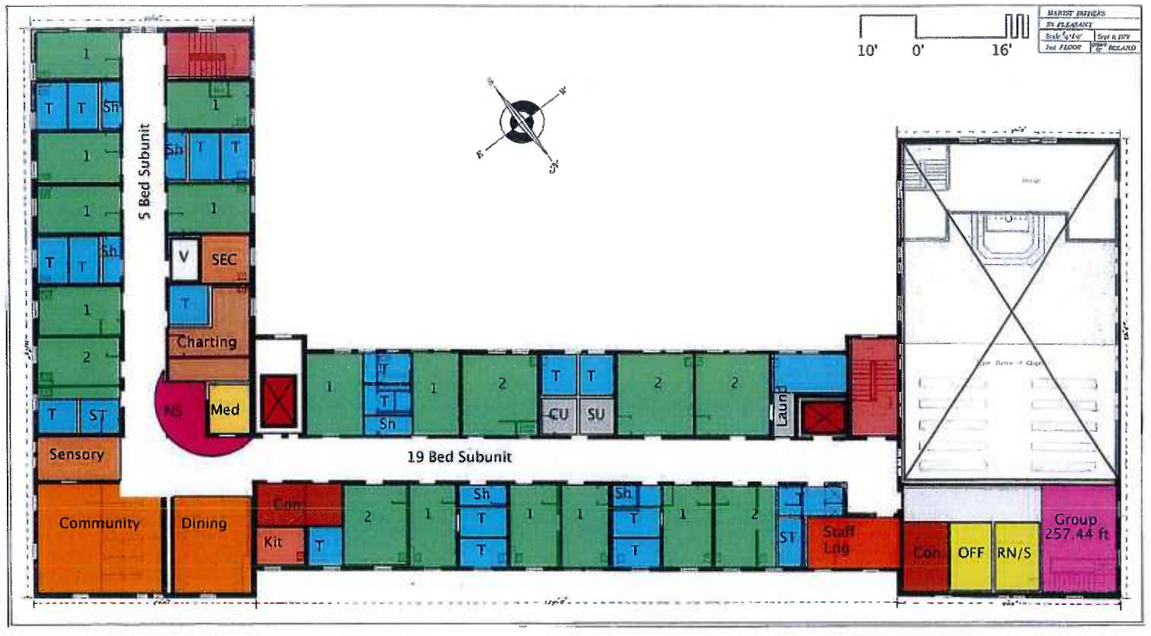

Marist Second Level

Marist First Level

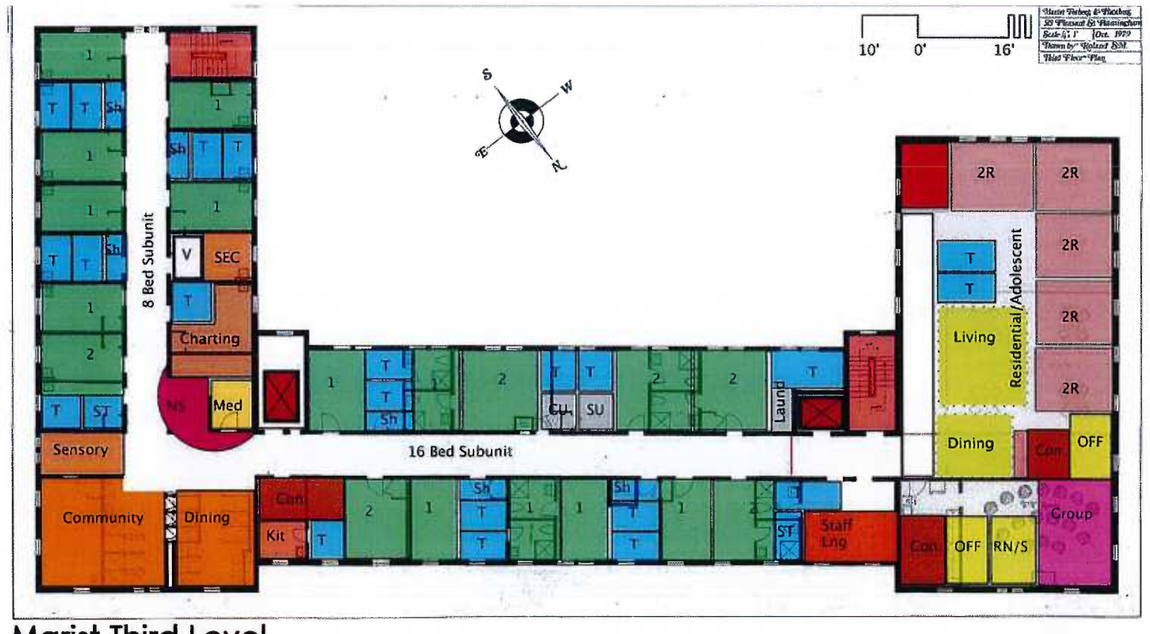

Marist Third Level

GMI architects

New Building Concept Study

Walden Education Behavioral Care INC.
Framingham, MA

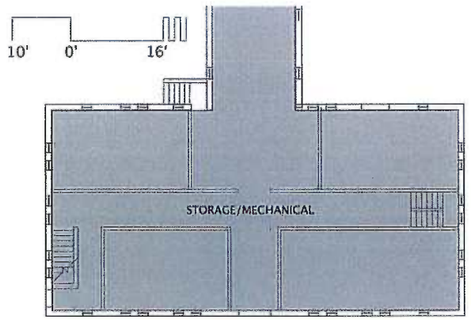

Bishop House Basement Level

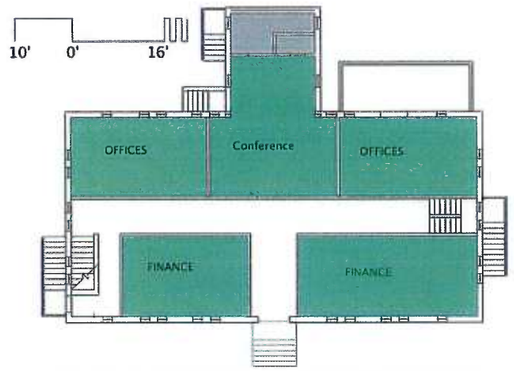

Bishop House First Level

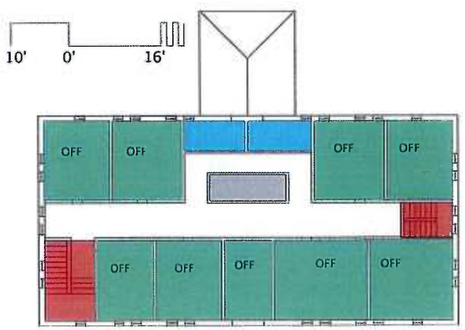

Bishop House Second Level

Front and Rear Elevations

GMI architects

New Building Concept Study

Walden Education + Research INC.
Framingham, MA

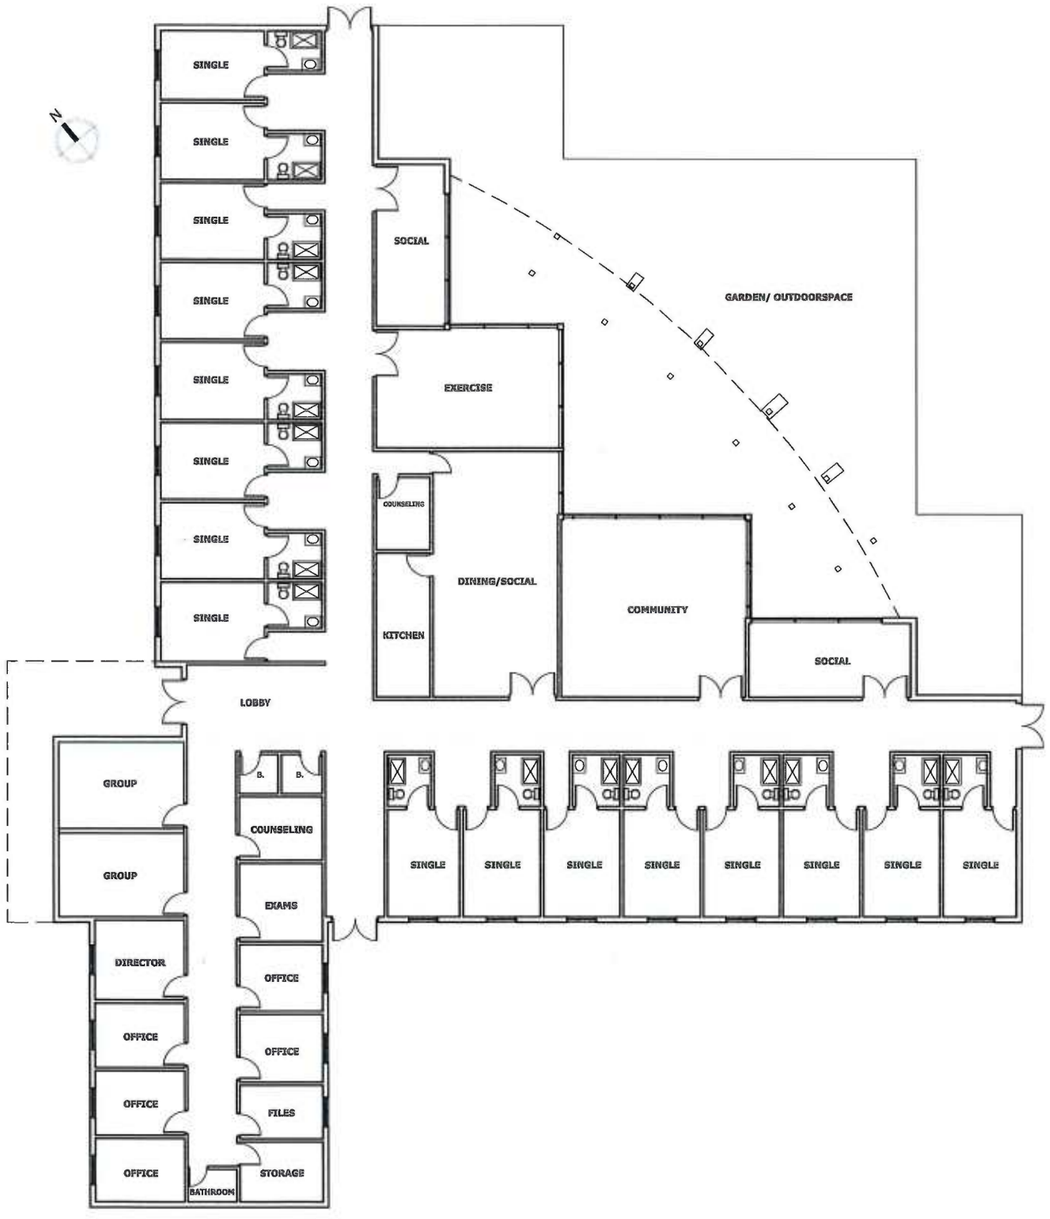

FLOOR PLAN at 1/10" = 1'-0" Scale

WESTERN FACADE ELEVATION at 1/10" = 1'-0" Scale

EASTERN FACADE ELEVATION at 1/10" = 1'-0" Scale

SOUTHERN FACADE ELEVATION at 1/10" = 1'-0" Scale

NORTHERN FACADE ELEVATION at 1/10" = 1'-0" Scale

GMI architects

WEST PAVILION

1/10" = 1'-0"

10' 0' 16'

Walden Education + Research INC.
Framingham, Massachusetts

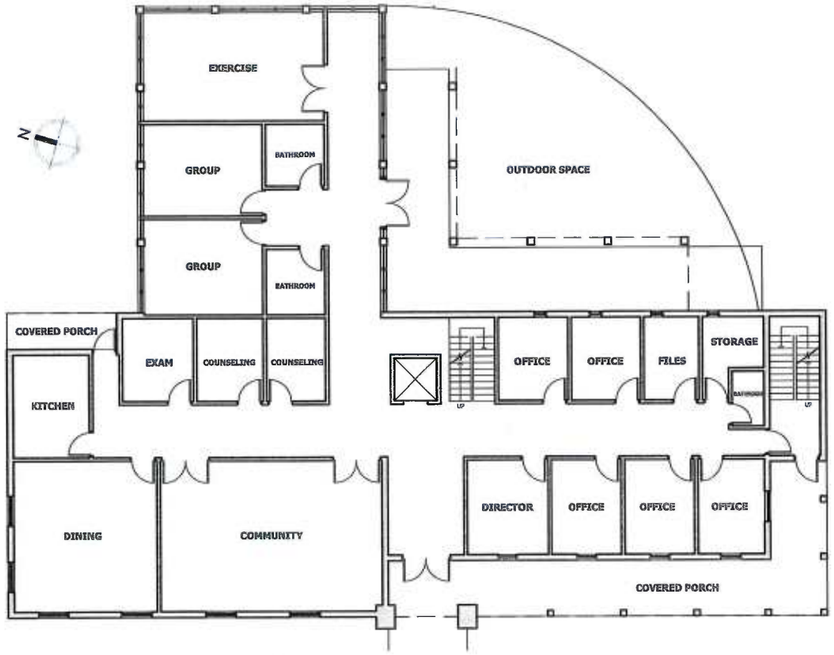

UPPER LEVEL PLAN at 1/10" = 1'-0" Scale

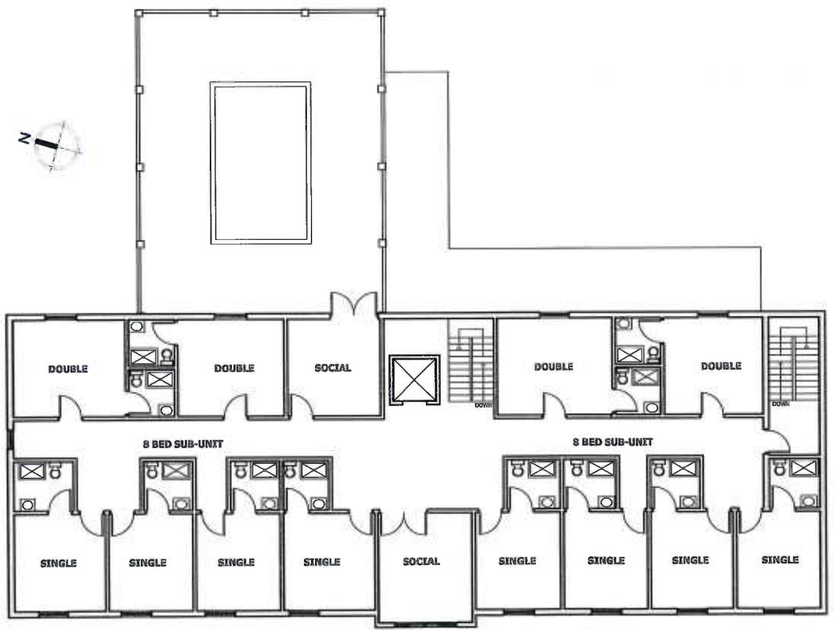

LOWER LEVEL PLAN at 1/10" = 1'-0" Scale

WESTERN FACADE ELEVATION at 1/10" = 1'-0" Scale

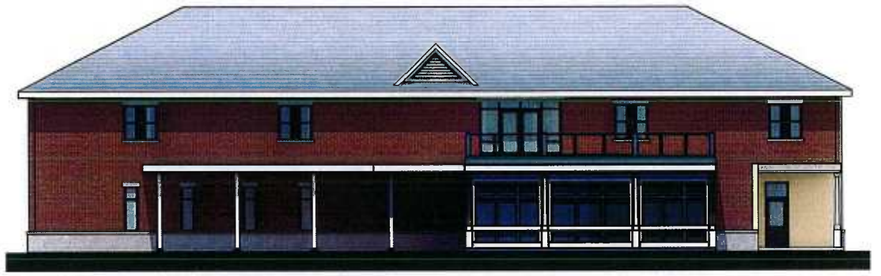

EASTERN FACADE ELEVATION at 1/10" = 1'-0" Scale

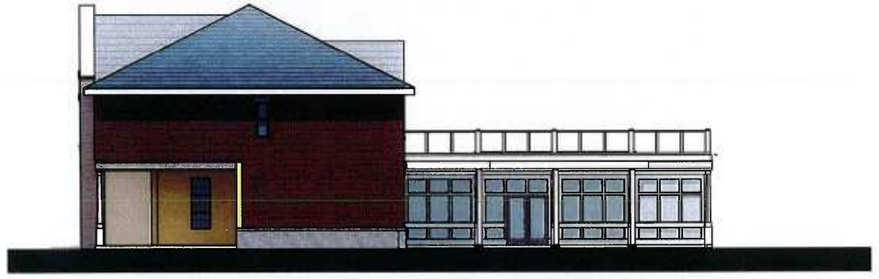

SOUTHERN FACADE ELEVATION at 1/10" = 1'-0" Scale

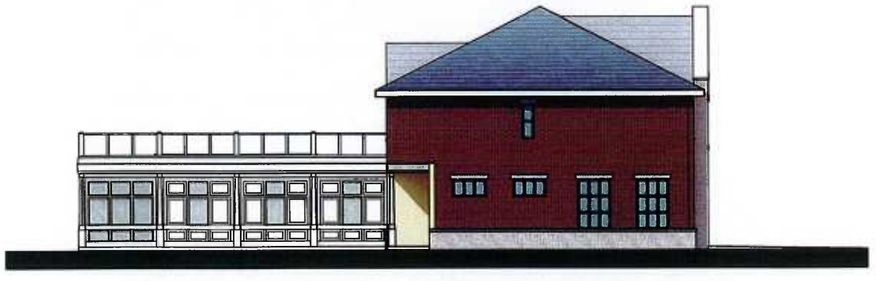

NORTHERN FACADE ELEVATION at 1/10" = 1'-0" Scale

GMI architects

EAST PAVILION

1/10" = 1'-0"

10' 0' 16'

Walden Education + Research INC.
Framingham, Massachusetts

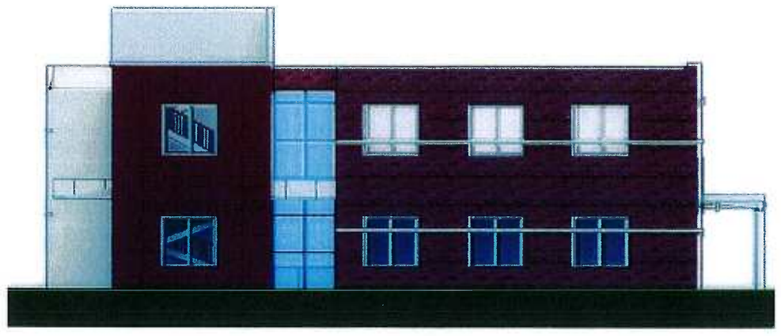

NORTHERN FACADE ELEVATION

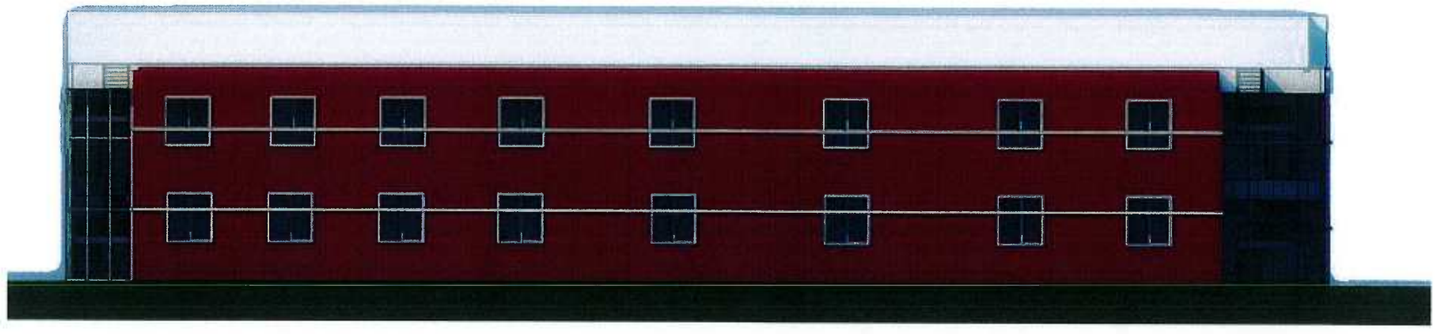

EASTERN FACADE ELEVATION

SOUTHERN FACADE ELEVATION

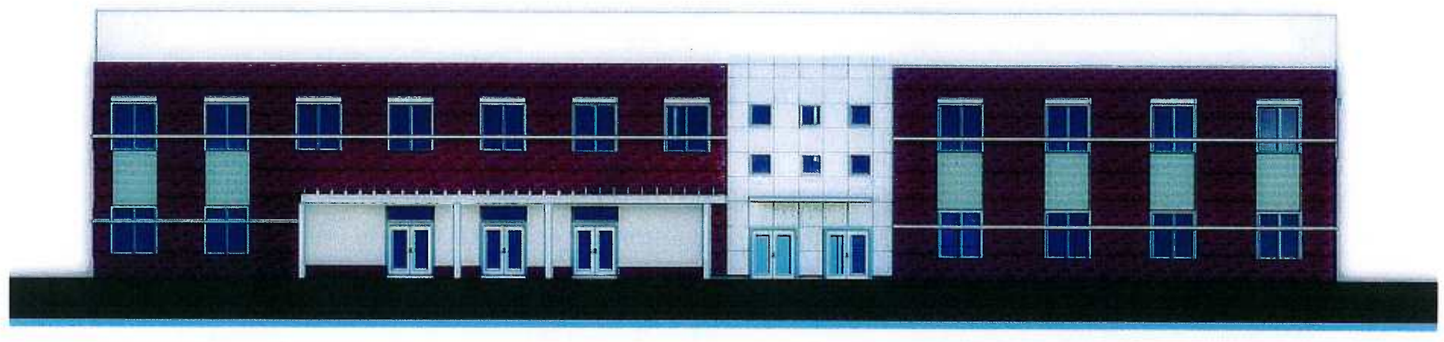

WESTERN FACADE ELEVATION

1/10" = 1'-0"

10' 0' 16'

GMI architects

Walden Center for Education andResearch

Walden Education + Research INC.
Framingham, Massachusetts

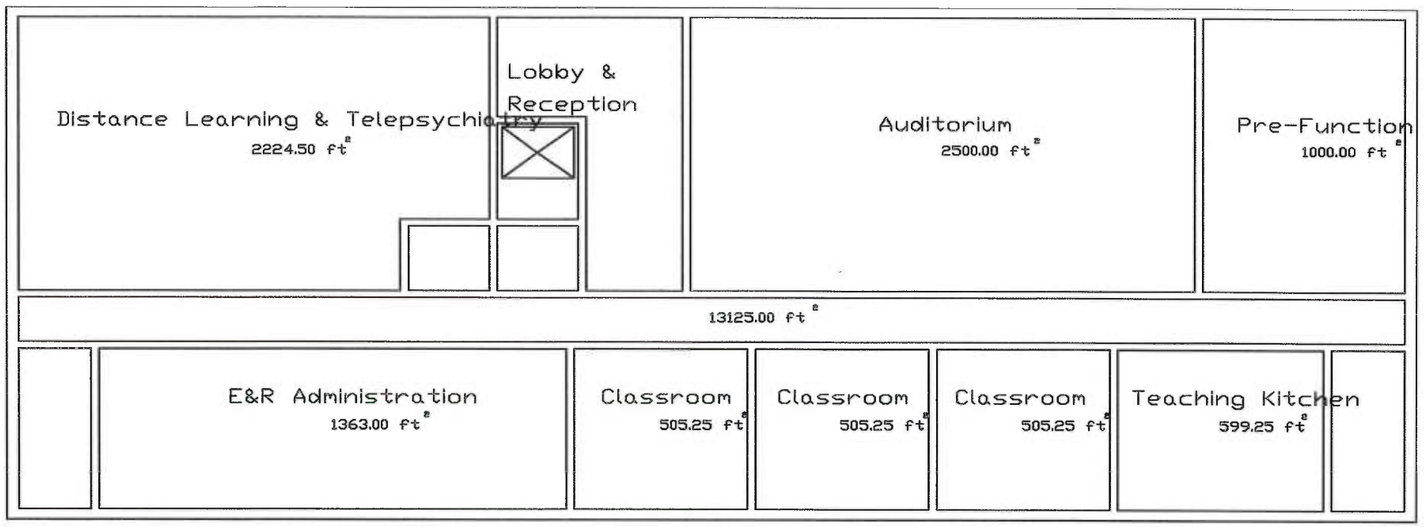

Walden Center for Education and Research - Level 1 13,125 sf

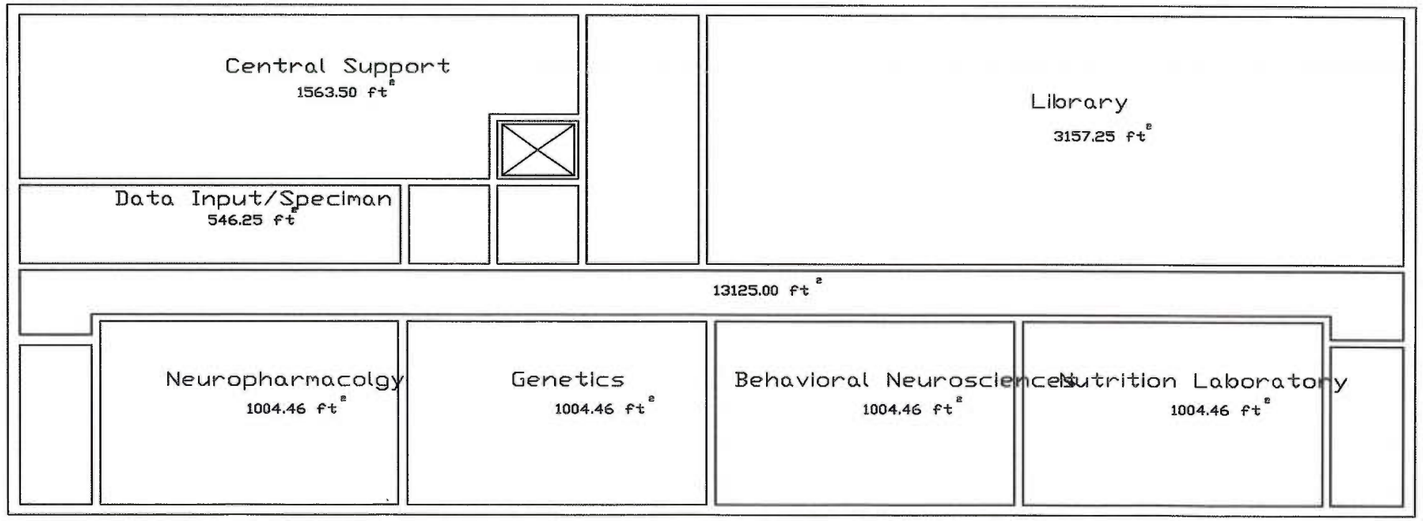

Walden Center for Education and Research - Level 2 13,125 sf

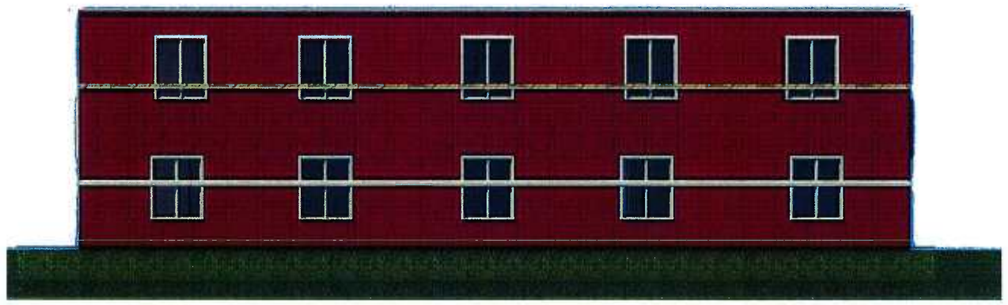

EASTERN FACADE ELEVATION

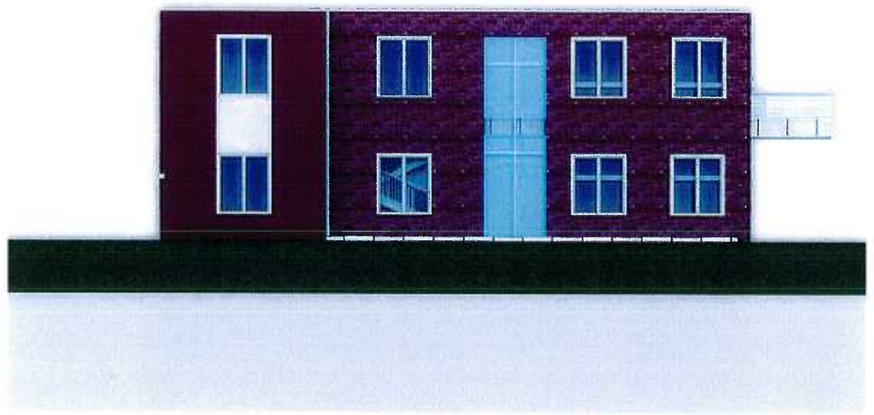

NORTHERN FACADE ELEVATION

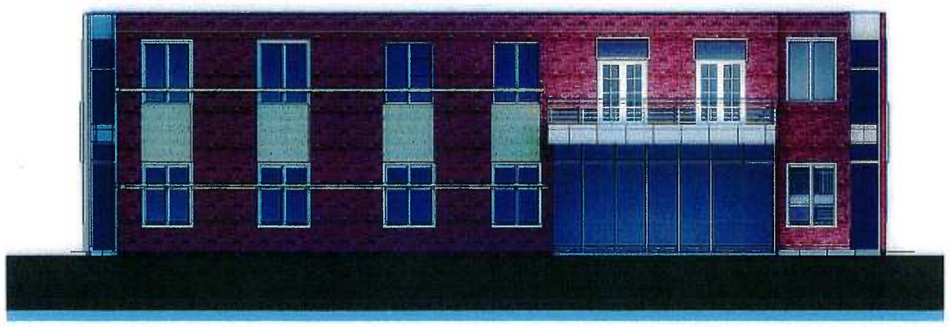

WESTERN FACADE ELEVATION

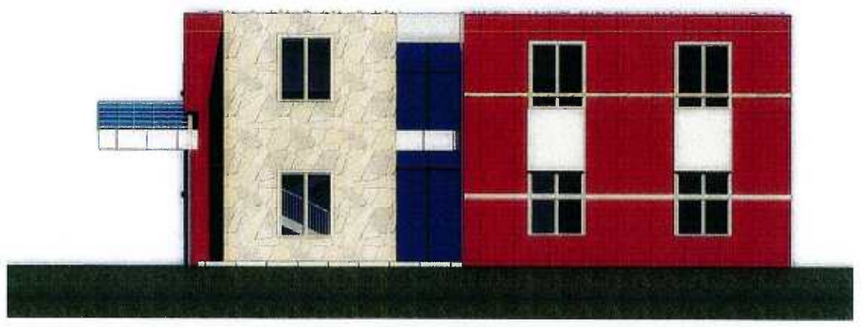

SOUTHERN FACADE ELEVATION

1/10" = 1'-0"

10' 0' 16'

GMI architects

Walden Aftercare Center

Walden Education + Research INC.
Framingham, Massachusetts

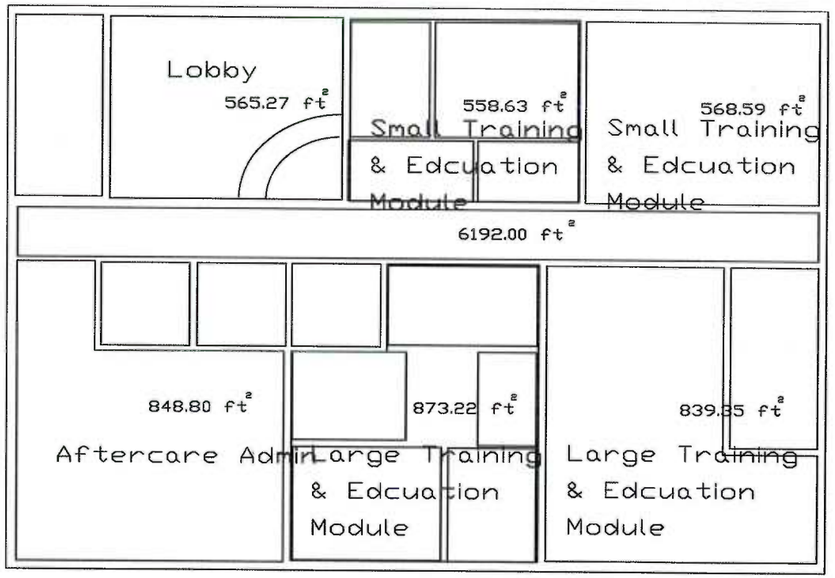
Lobby
565.27 ft²
558.63 ft²
Small Training & Edcuation Module
568.59 ft²
Small Training & Edcuation Module
6192.00 ft²
848.80 ft²
Aftercare Admin
873.22 ft²
Large Training & Edcuation Module
839.35 ft²
Large Training & Edcuation Module

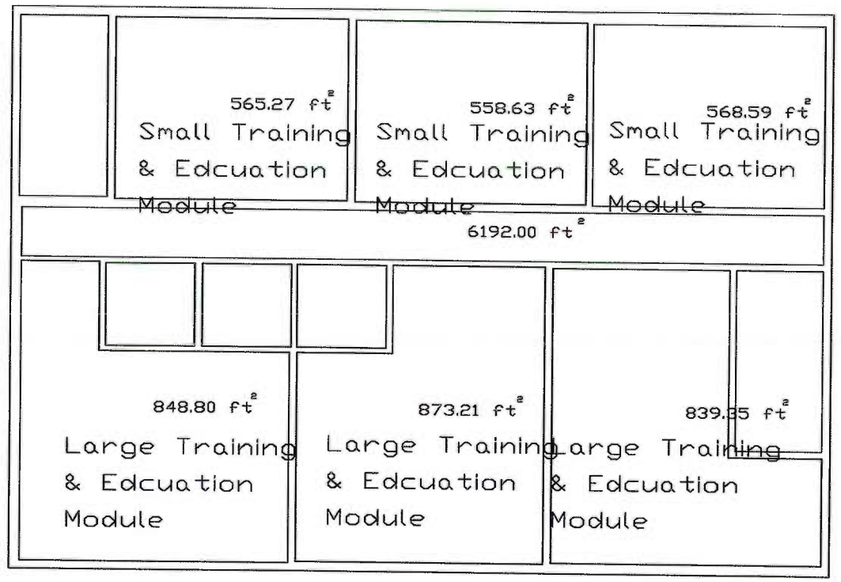
565.27 ft²
Small Training & Edcuation Module
558.63 ft²
Small Training & Edcuation Module
568.59 ft²
Small Training & Edcuation Module
6192.00 ft²
848.80 ft²
Large Training & Edcuation Module
873.21 ft²
Large Training & Edcuation Module
839.35 ft²
Large Training & Edcuation Module