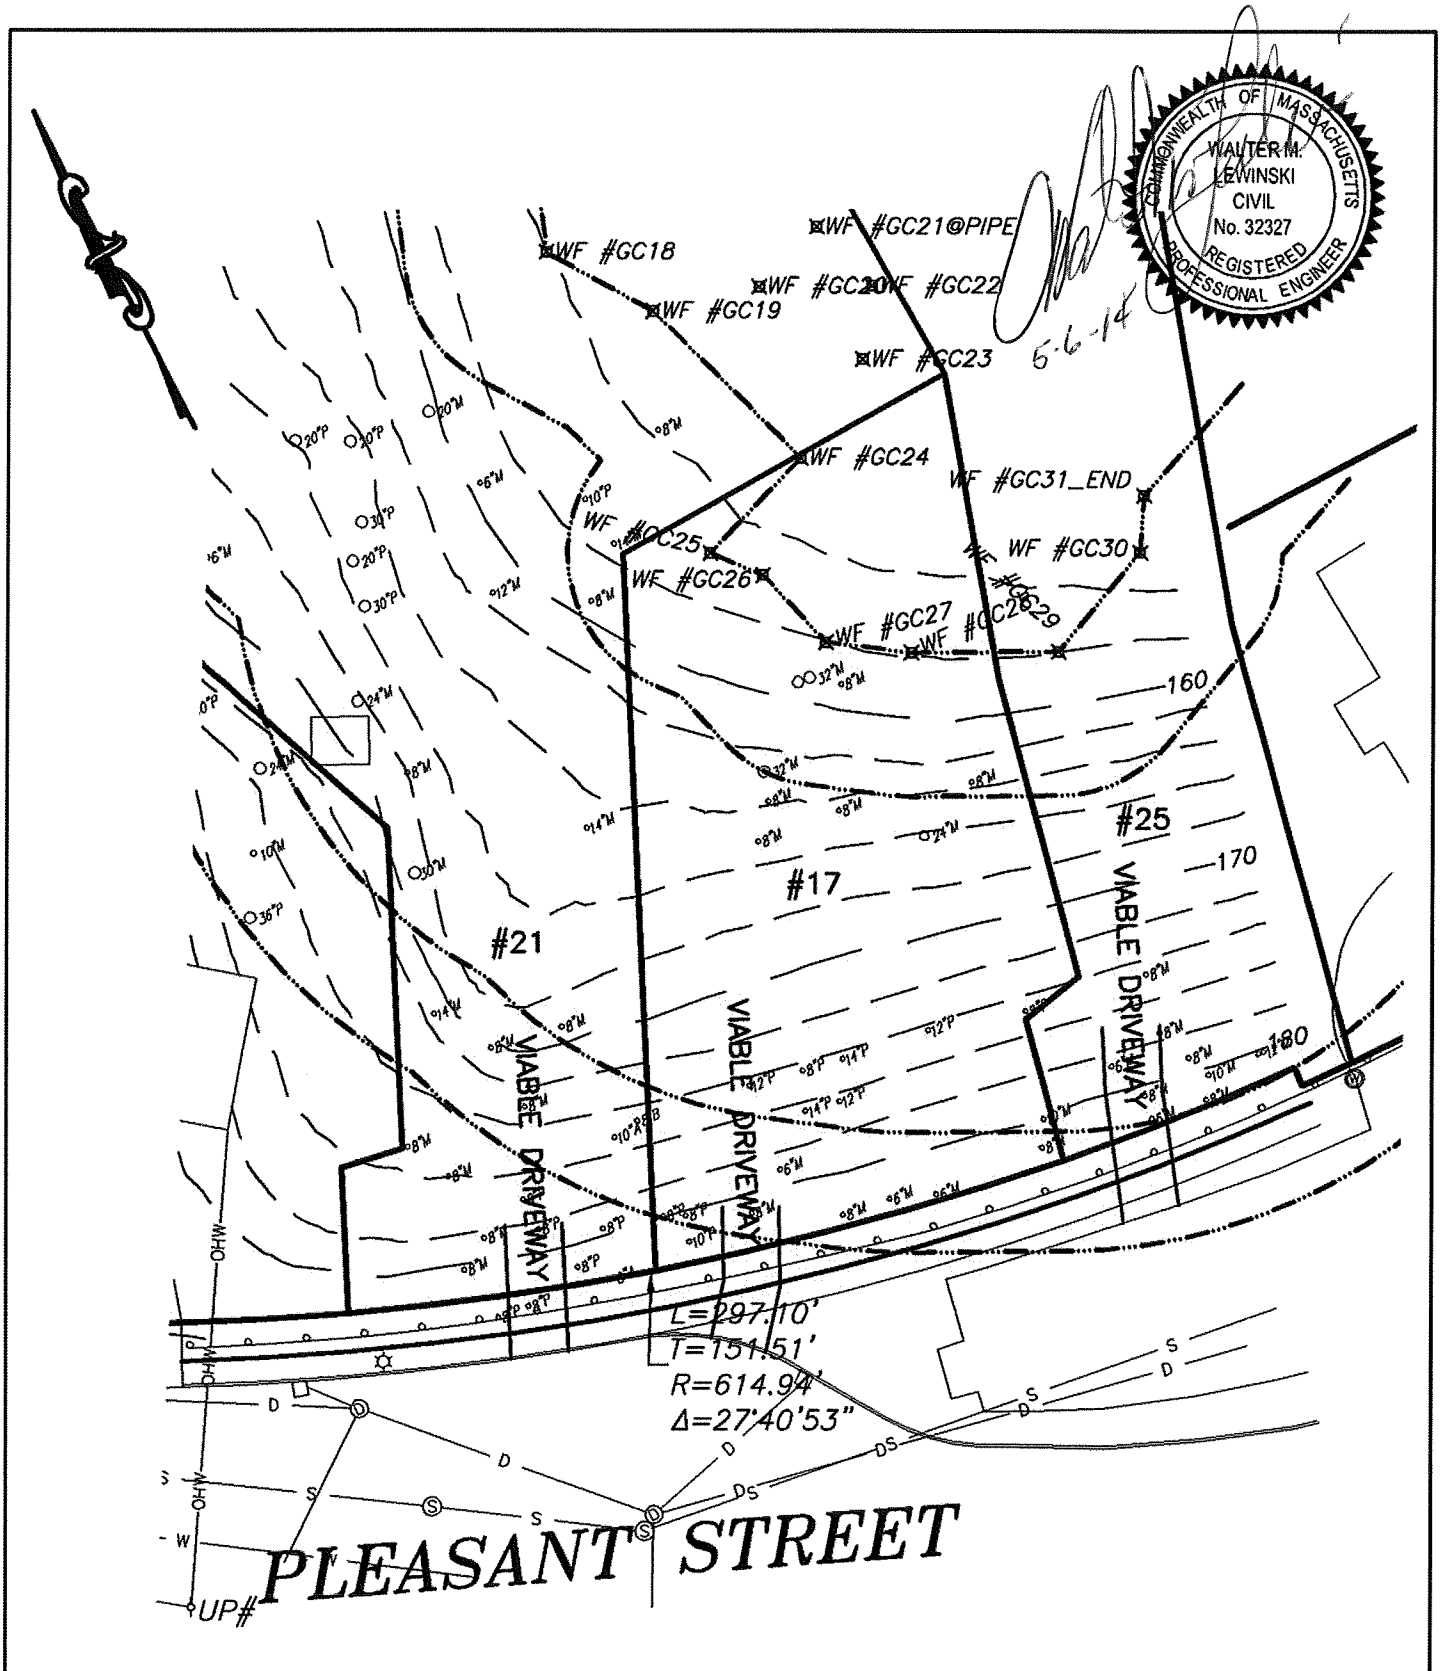

DRAWING TITLE:	PROJECT TITLE:	SHEET NO.:
VIABLE DRIVEWAY ENTRANCES 17, 21, & 25 PLEASANT STREET	RESIDENTIAL DEVELOPMENT #17 (LOT #1), #21 (LOT #2) & #25 (LOT #3) FRAMINGHAM, MASSACHUSETTS	EXHIBIT-1
PREPARED FOR:	PREPARED BY: Engineering Design Consultants, Inc. 32 Turnpike Road Southborough, Massachusetts (508) 480-0225	

SCALE:	DATE:	SHEET:	PLAN NO.: VIABLE DRIVES
1"=40'	MAY 6, 2014	1 OF 1	TILE NO.: 340EARTH ALK(4-28-14).DWG