PLANTING LIST

SYMBOL	BOTANICAL NAME	COMMON NAME	QUANTITY	SIZE	REMARKS
AR	ACER RUBRUM	RED MAPLE 'RED SUNSET'	6	3" – 3½" CAL.	
BP	BETULA PAPYRIFERA	PAPER BIRCH	3	3" – 3½" CAL.	
PG	PICEA GLAUCA	WHITE SPRUCE	6	3" – 3½" CAL.	
BS	BUXUS SEMPERVIRENS	COMMON BOXWOOD	32	3' – 4' HT.	
IG	ILEX GLABRA	INKBERRY	28	24" – 30" HT.	
JC	JUNIPERUS COMMUNIS	COMMON JUNIPER	78	2 GAL.	PLANT 24" O.C.
VD	VIBURNUM DENTATUM	ARROWWOOD	46	3' – 4' HT.	
VC	VACCINIUM CORYMBOSUM	HIGHBUSH BLUEBERRY	11	24" – 30" HT.	
MP	MYRICA PENNSYLVANICA	BAYBERRY	45	24" – 30" HT.	
SV	SYRINGA VULGARIS	PURPLE LILAC	10	24" – 30" HT.	

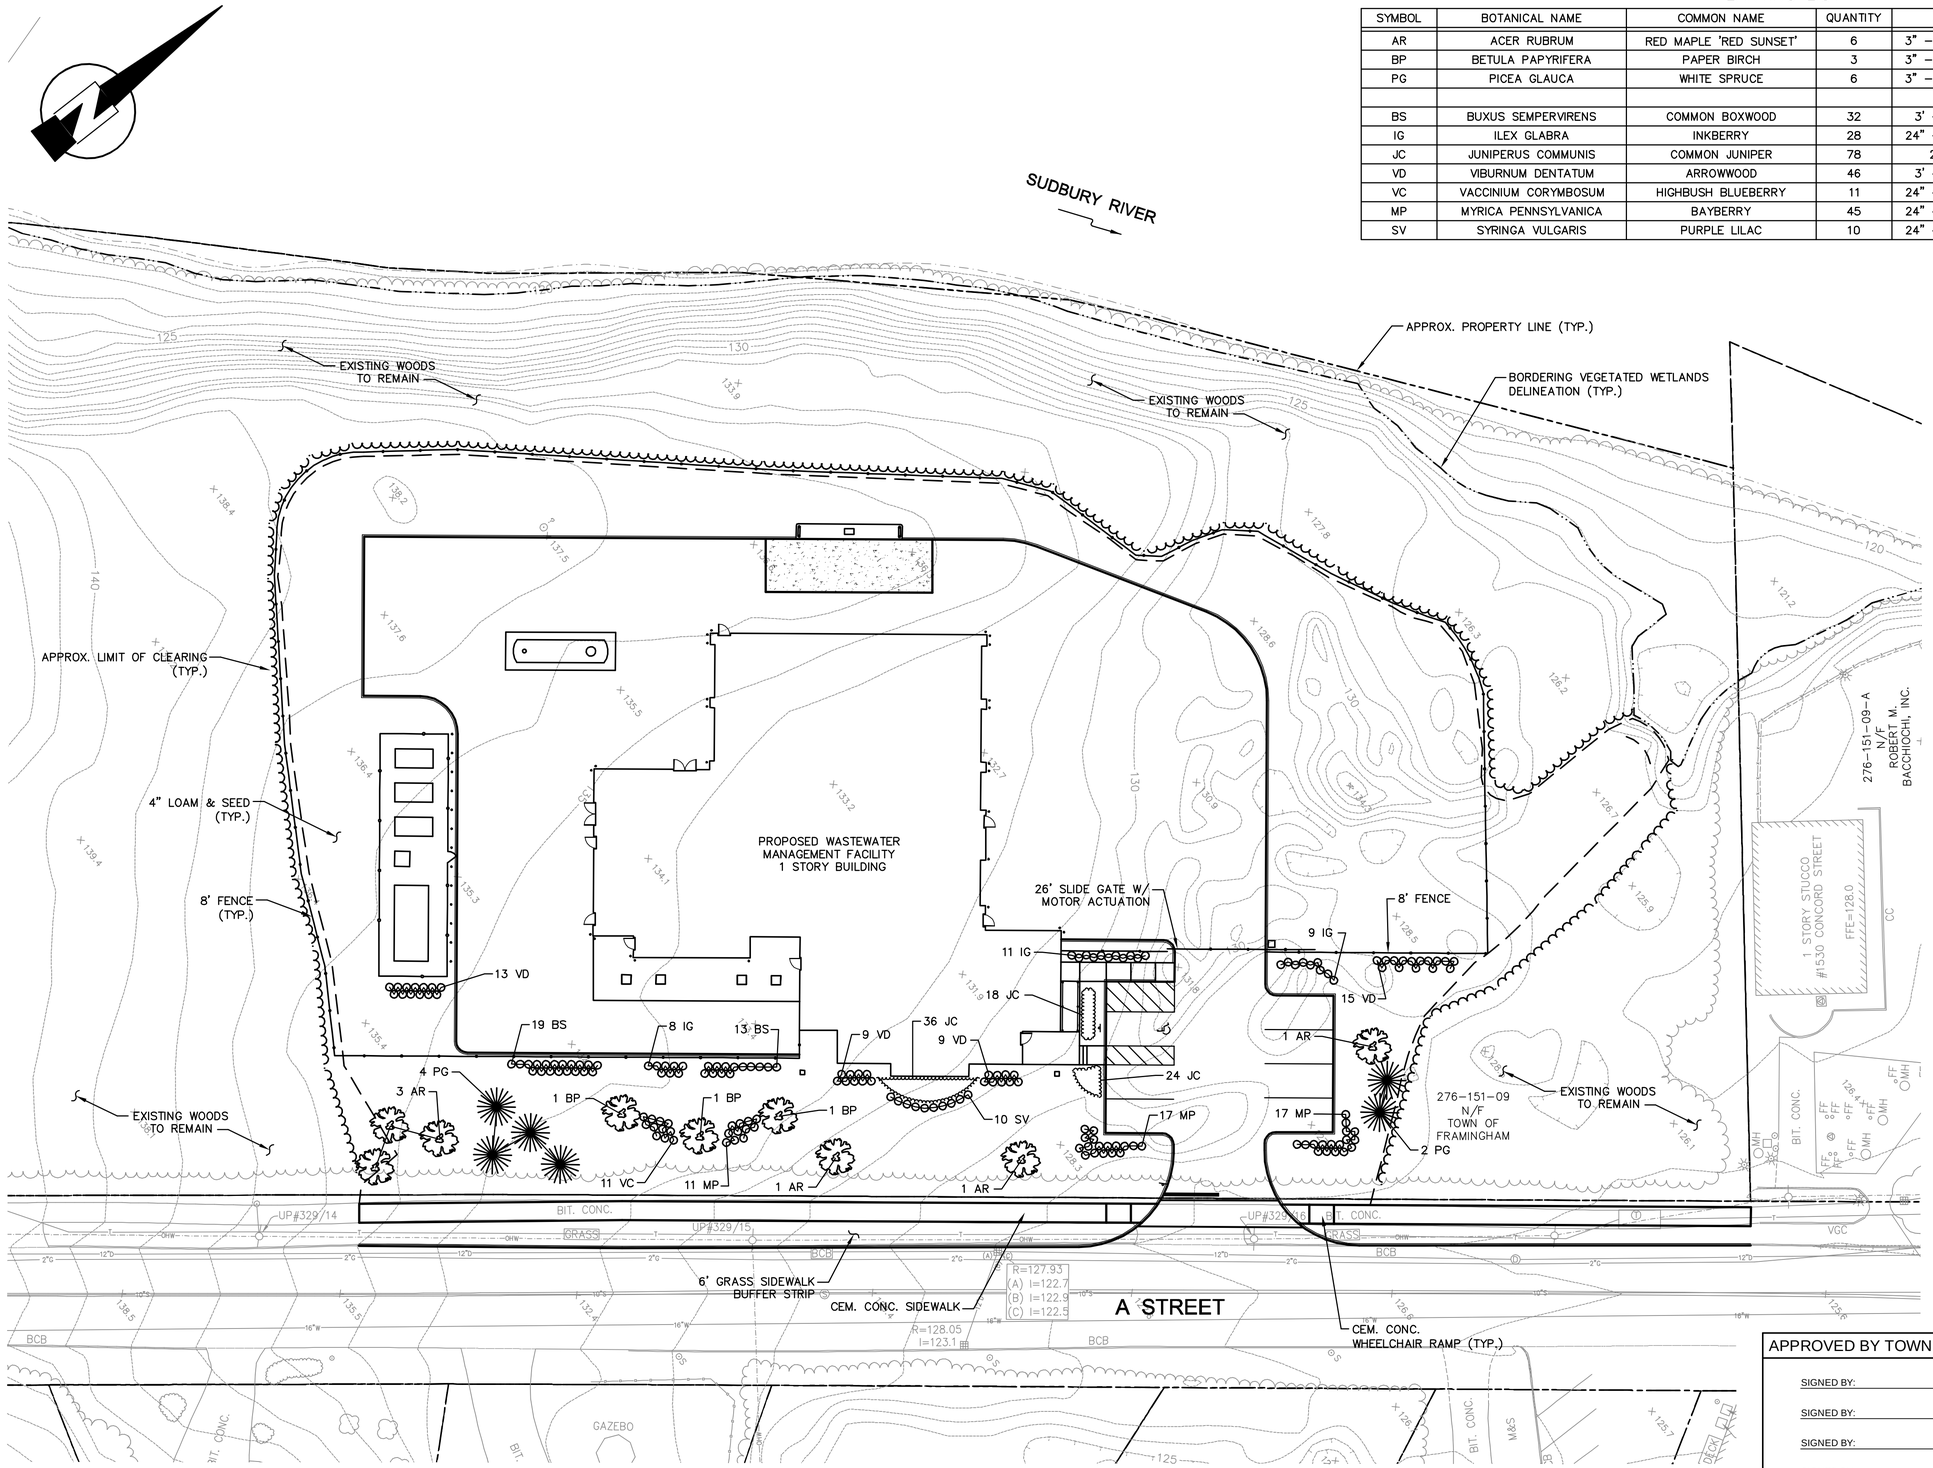

LEGEND

- DECIDUOUS TREE
- EVERGREEN TREE
- SHRUB

SITE PLAN REVIEW
REVISED: 9/21/09

APPROVED BY TOWN OF FRAMINGHAM PLANNING BOARD

SIGNED BY: _____

SIGNED BY: _____

SIGNED BY: _____

SIGNED BY: _____

SIGNED BY: _____

DATE: _____

SEA
SEA CONSULTANTS INC.
Scientists/Engineers/Architects

No.	Description	Date
	REVISIONS	

Scale	AS NOTED
Date	SEP. 1, 2009
Job No.	2007113
Designed by	SEA
Drawn by	SEA
Checked by	RMM
Approved by	MJT

Client: DEPARTMENT OF PUBLIC WORKS
TOWN OF FRAMINGHAM, MASSACHUSETTS

Project: EAST FRAMINGHAM SEWER IMPROVEMENTS PROJECT

Drawing: LANDSCAPE PLAN

Sheet: G-5

PLOT DATE=9/24/2009 10:50:29 AM USER=JOHN BLACKBURN FILENAME=G:_clients\Framingham MA\2007113 - East Framingham Sewer Improvements Project\Prelim Design\Saxonville Pump Station\Civil\PB Submittal 092109\G-5 Landscape Plan.dwg