GENERAL NOTES

1. REFER TO ELECTRICAL PLAN FOR LIGHTING AND OTHER ELECTRICAL CONDUIT.

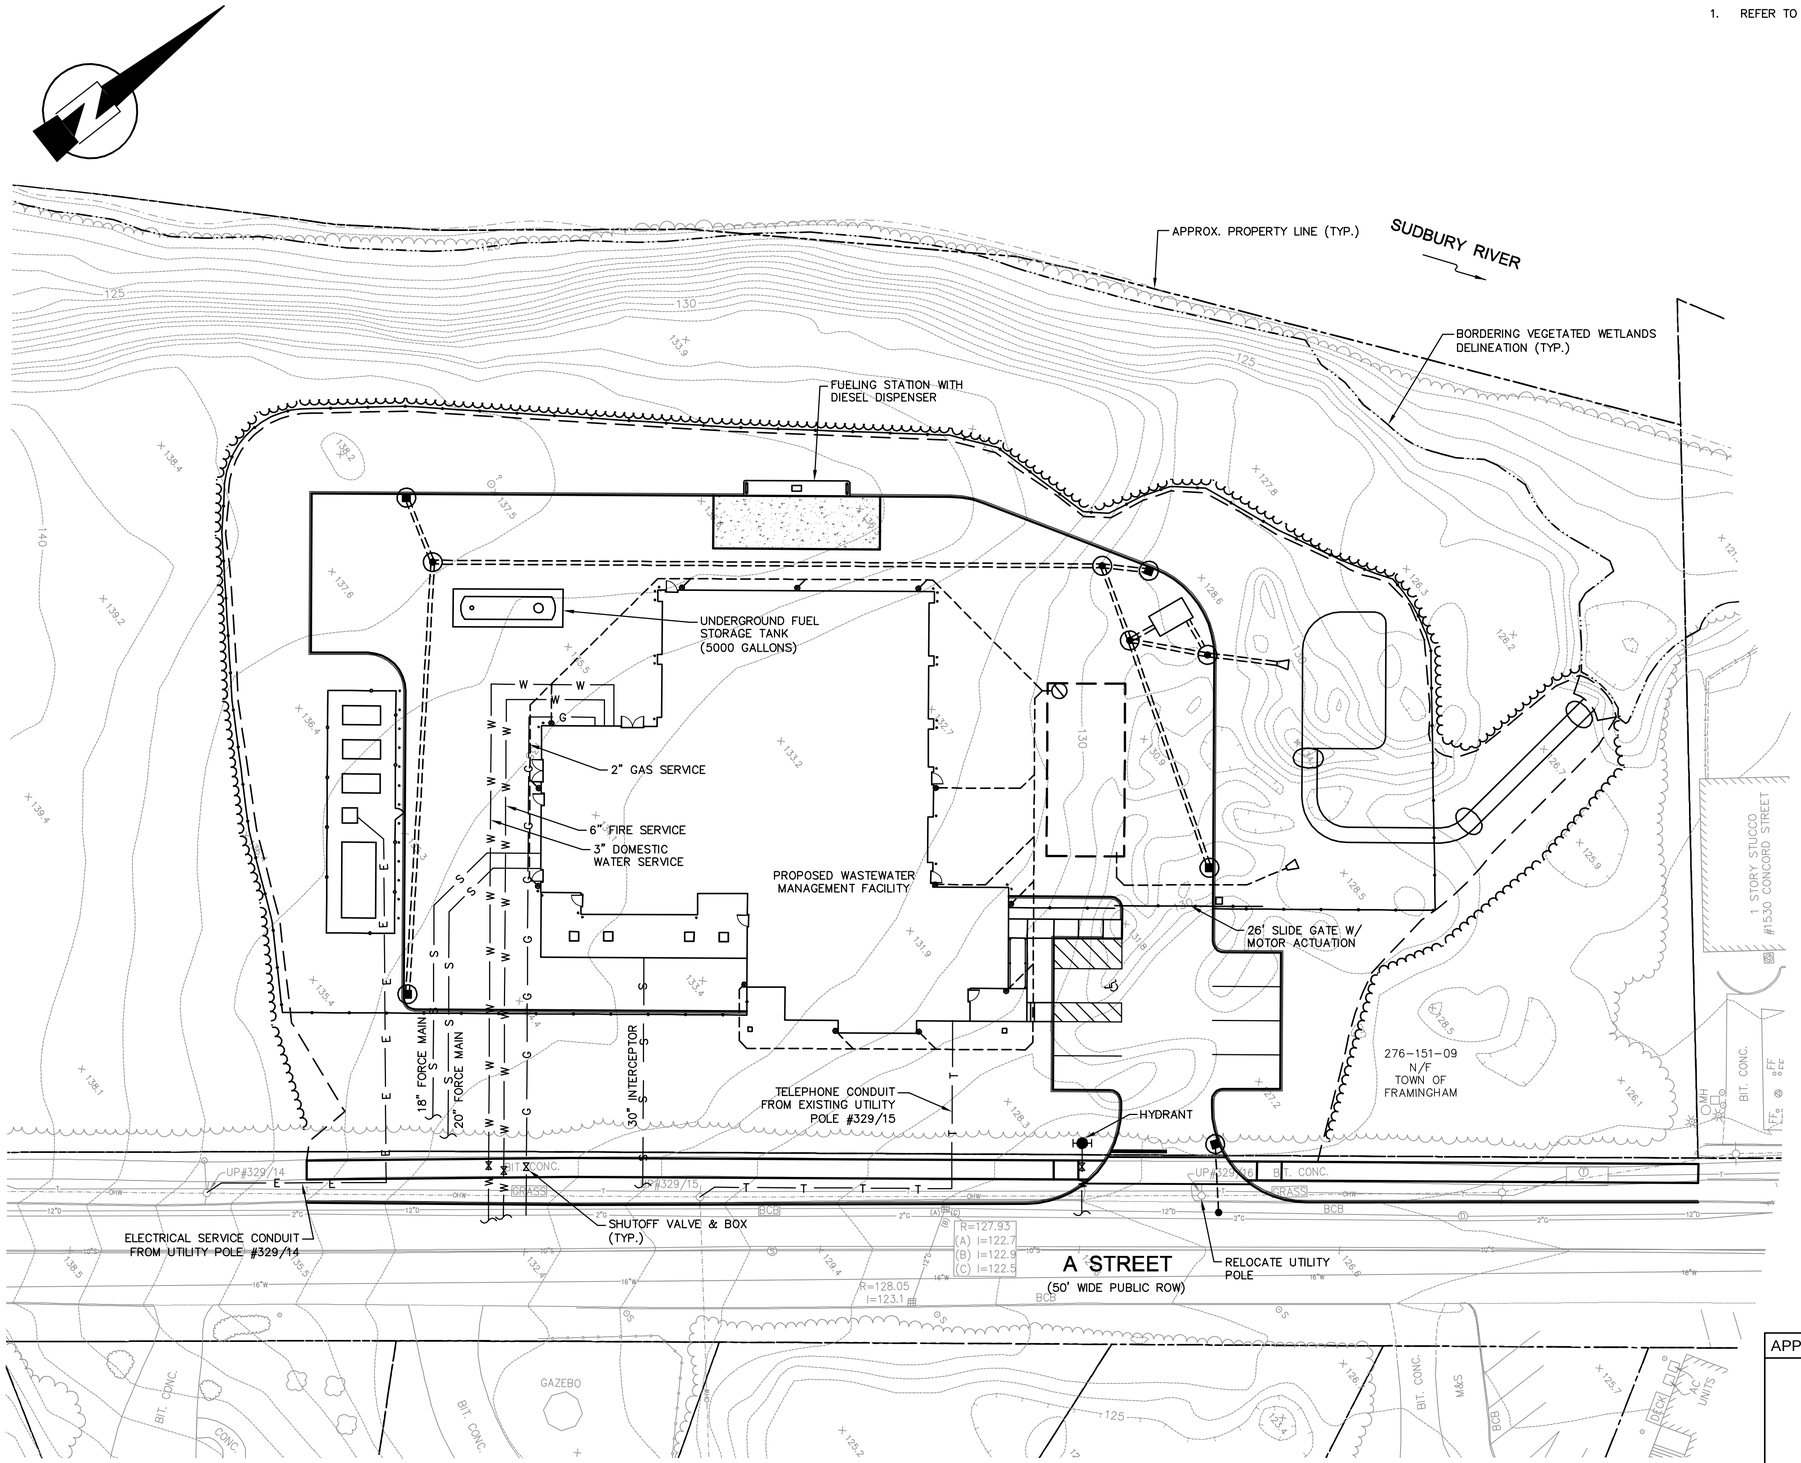

SITE PLAN REVIEW
REVISED: 9/21/09

APPROVED BY TOWN OF FRAMINGHAM PLANNING BOARD

SIGNED BY:

SIGNED BY:

SIGNED BY:

SIGNED BY:

SIGNED BY:

DATE:

SEA CONSULTANTS INC.
Scientists/Engineers/Architects

No.	Description	Date
	REVISIONS	

Scale	AS NOTED
Date	SEP 1, 2009
Job No.	2007113
Designed by	SEA
Drawn by	SEA
Checked by	RMM
Approved by	MJT

Client: DEPARTMENT OF PUBLIC WORKS
TOWN OF FRAMINGHAM, MASSACHUSETTS

Project: EAST FRAMINGHAM SEWER IMPROVEMENTS PROJECT

Drawing: UTILITIES PLAN

Sheet: G-6

6 OF 17

PLOT DATE=9/24/2009 12:43:49 PM USER=JOHN BLACKBURN FILENAME=G:_clients\Framingham MA\2007113 - East Framingham Sewer Improvements Project\Prelim Design\Saxonville Pump Station\Civil\PB Submittal 092109\G-6 Utility Plan.dwg