GENERAL NOTES

1. PARKING STALL DIMENSIONS SHALL BE: 18' LONG x 9' WIDE
2. VERTICAL GRANITE CURB REVEAL IS 7". SLOPE GRANITE CURB REVEAL IS 4".
3. THE HANDICAPPED PARKING SPACE SHALL BE VAN ACCESSIBLE AND COMPLY WITH 521CMR 23.4.7.
4. ABOVE-GRADE SIGNAGE FOR THE HANDICAPPED SPACE WILL BE PROVIDED AND WILL CONFORM WITH TOWN OF FRAMINGHAM ZONING BY-LAW APPENDIX 4, ARTICLE V, SECTION 9.12.
5. WALKWAYS AND CURBING IN PARKING AREAS SHALL COMPLY WITH ARCHITECTURAL ACCESS BOARD 521 CMR.

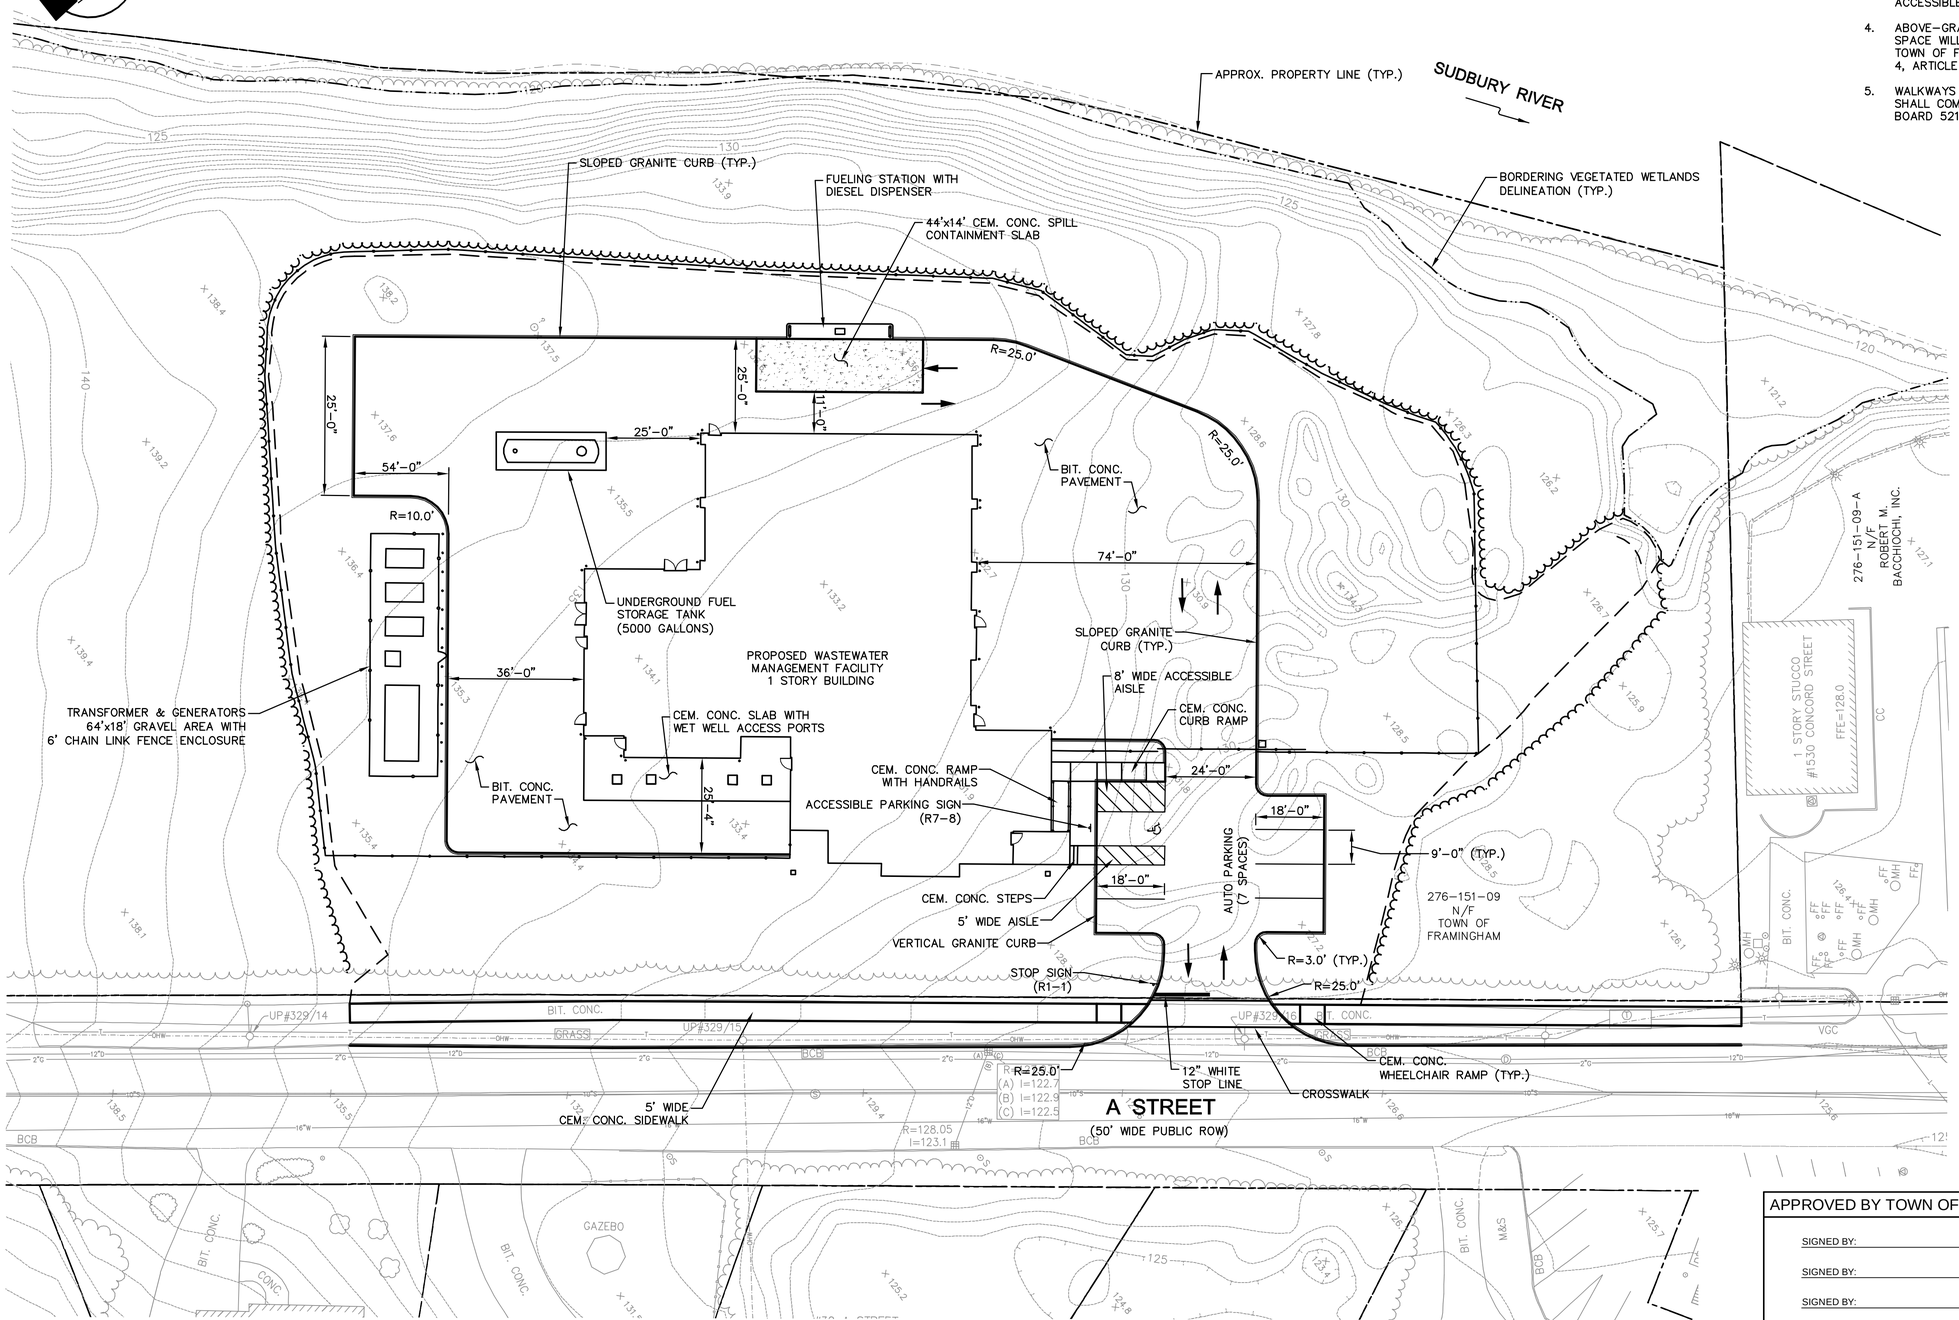

SITE PLAN REVIEW
REVISED: 9/21/09

APPROVED BY TOWN OF FRAMINGHAM PLANNING BOARD

SIGNED BY: _____

SIGNED BY: _____

SIGNED BY: _____

SIGNED BY: _____

SIGNED BY: _____

DATE: _____

SEA CONSULTANTS INC.
Scientists/Engineers/Architects

No.	Description	Date
	REVISIONS	

Scale	AS NOTED
Date	SEP. 1, 2009
Job No.	2007113
Designed by	SEA
Drawn by	SEA
Checked by	RMM
Approved by	MJT

Client: DEPARTMENT OF PUBLIC WORKS
TOWN OF FRAMINGHAM, MASSACHUSETTS

Project: EAST FRAMINGHAM SEWER IMPROVEMENTS PROJECT

Drawing: PARKING & PAVEMENT LAYOUT PLAN

Sheet G-4

PLOT DATE=9/24/2009 11:41:39 AM USER=JOHN BLACKBURN FILENAME=G:_clients\Framingham MA\2007113 - East Framingham Sewer Improvements Project\Prelim Design\Saxonville Pump Station\Civil\PB Submittal 092109\G-4 Parking & Pavement Layout Plan.dwg