\\vhb\proj\Wat-LD\09702.00\cad\ld\Planset\09702_SPP.dwg

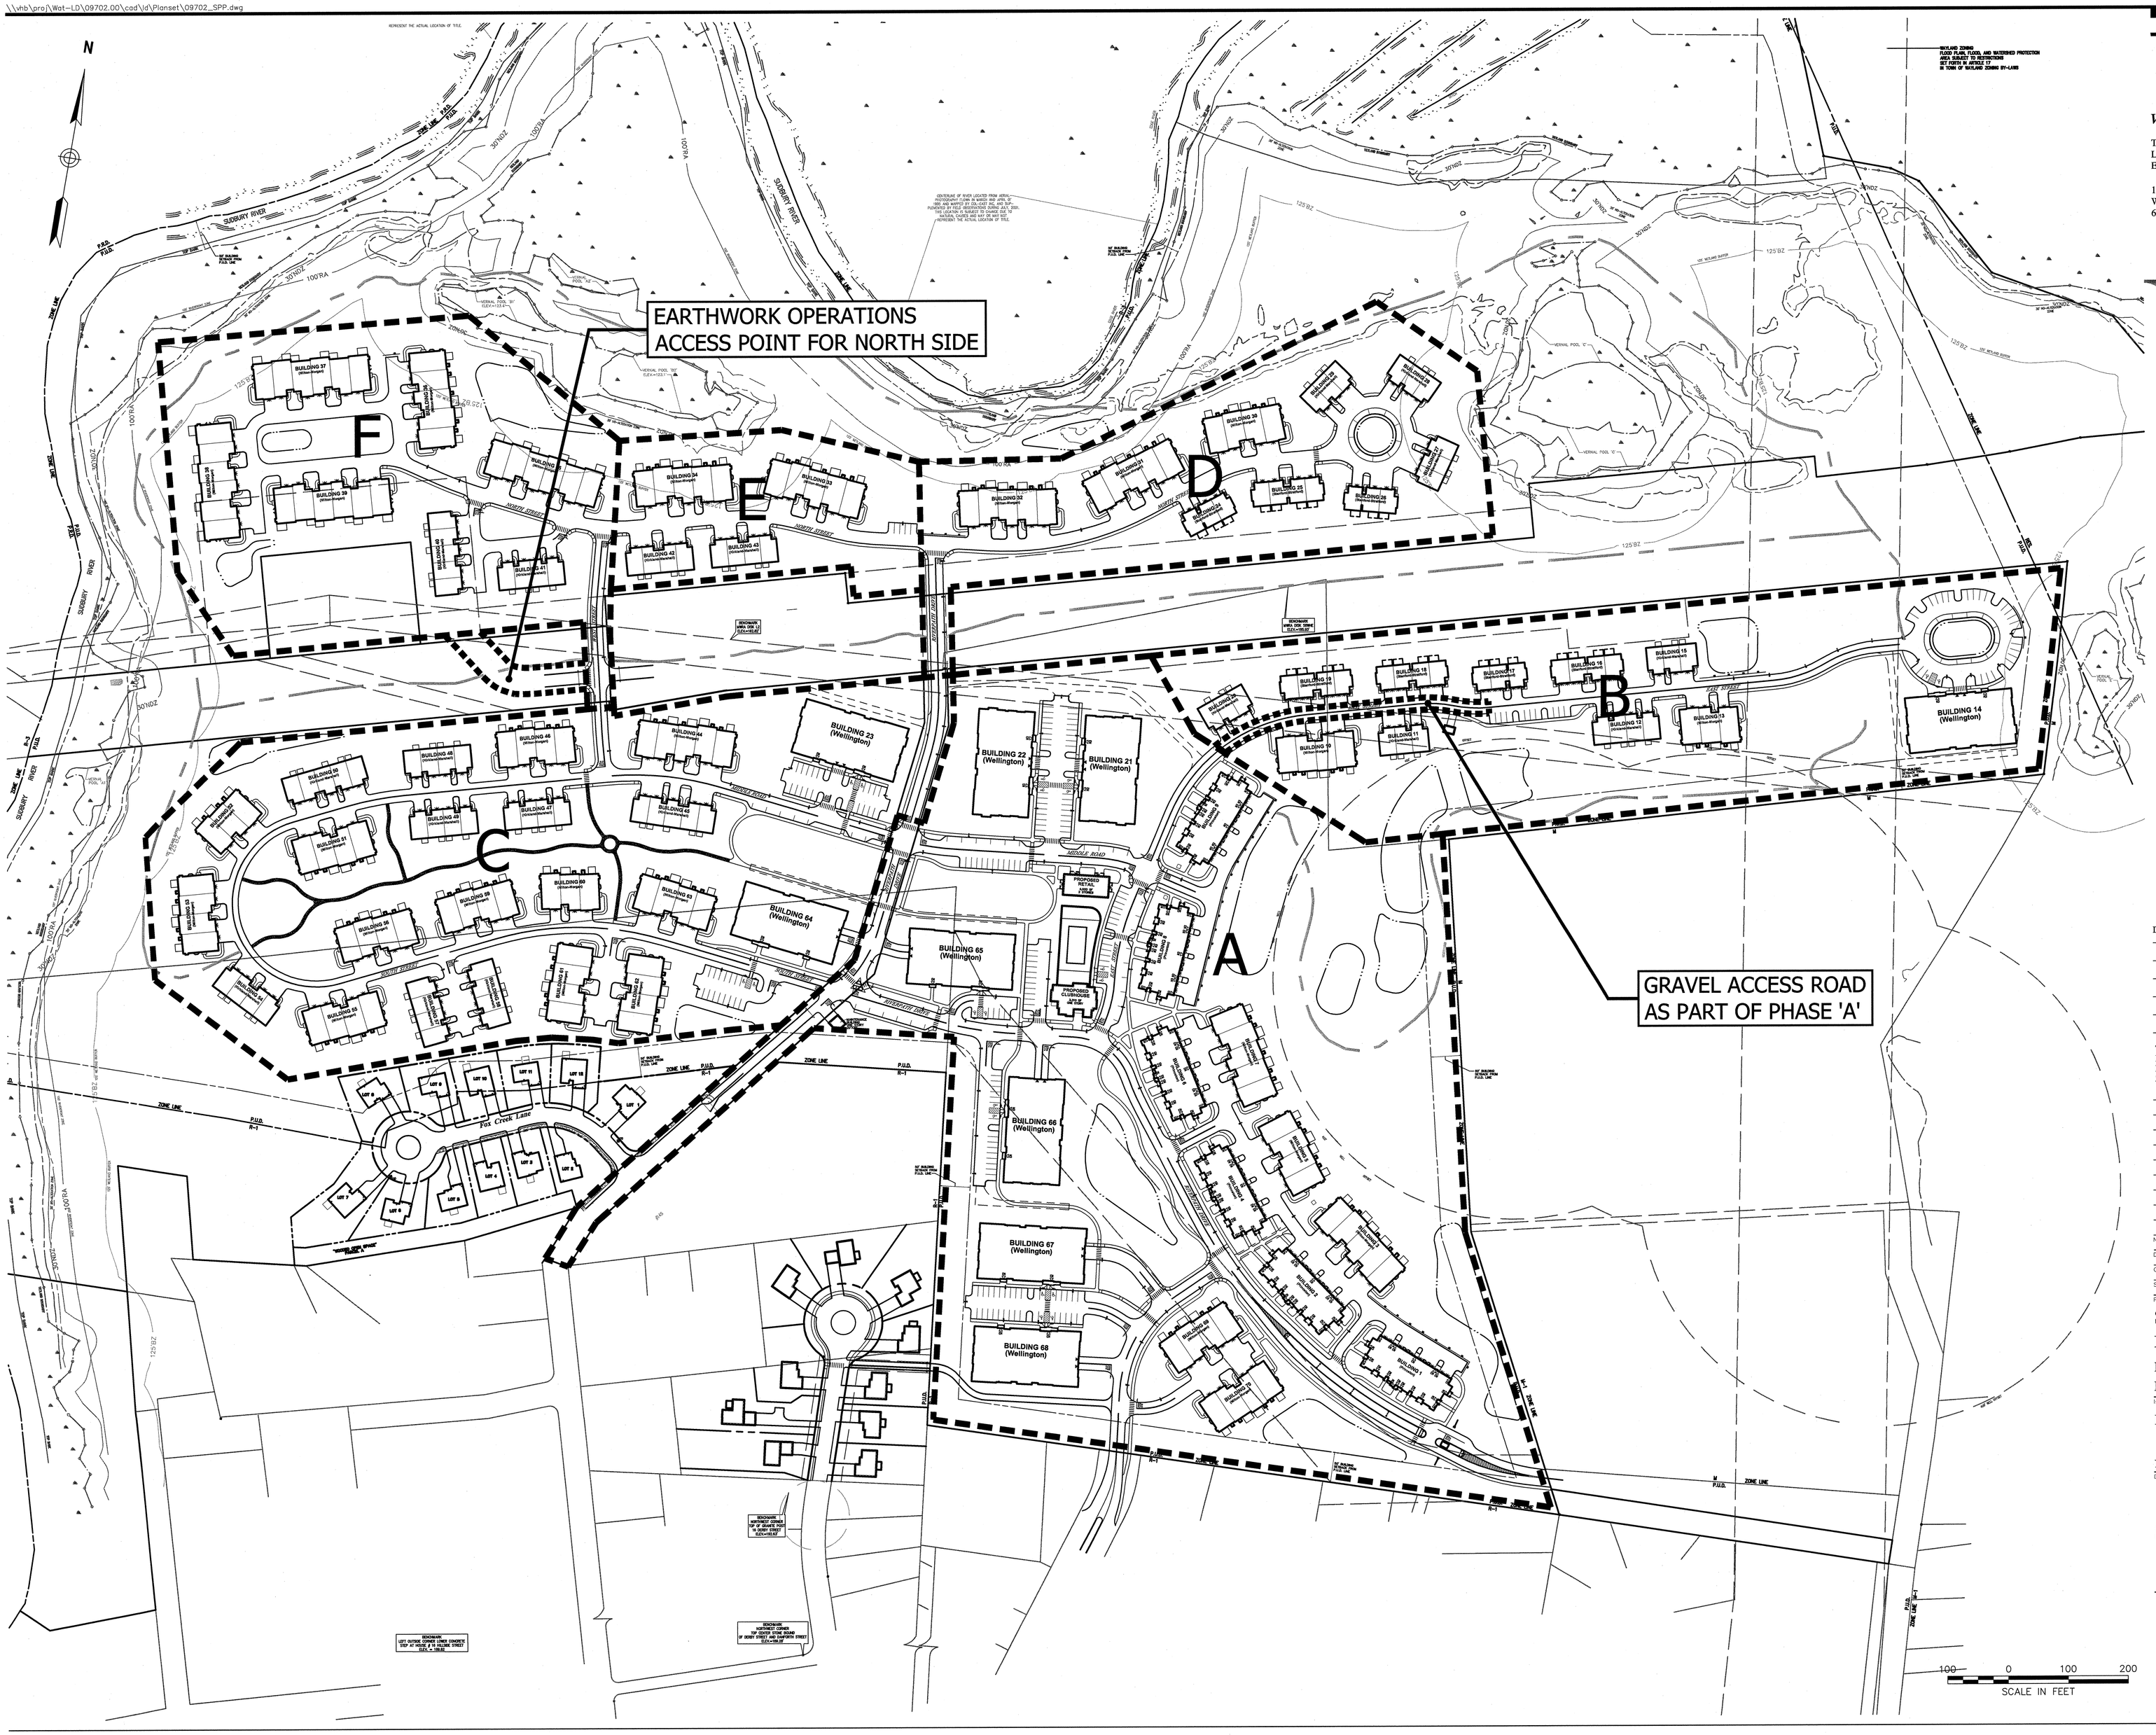

VHB
Vanasse Hangen Brustlin, Inc.
Transportation
Land Development
Environmental Services
101 Walnut Street, P.O. Box 9151
Watertown, Massachusetts 02471
617 924 1770 • FAX 617 924 2286

Pulte Homes

FRAMINGHAM PLANNING BOARD
DEFINITIVE DEVELOPMENT PLAN APPROVALS

THIS ENDORSEMENT OF THE PLANNING BOARD SHOULD NOT BE CONSTRUED TO BE DETERMINATION OF CONFORMANCE WITH ZONING REGULATIONS.

No.	Revision	Date	Appvd.

Designed by BKF | Drawn by BKF | Checked by SRC
CAD checked by | Approved by
Scale 1" = 100' | Date March 24, 2006

Project Title

Sudbury River Landing
Definitive Development Plan

Riverpath Drive
Framingham, Massachusetts

Issued for

Local Approvals

Not Approved for Construction

Drawing Title

Site Phasing Plan

COMMONWEALTH OF MASSACHUSETTS
STEVEN R. CHOUINARD
CIVIL
No. 38694
PROFESSIONAL ENGINEER

Drawing Number
C-3

Sheet 3 of 30

Project Number
09702.00

09702_SPP.dwg