\\vhb\proj\Wat-LD\09702.00\cad\d\Planset\09702_LA.dwg

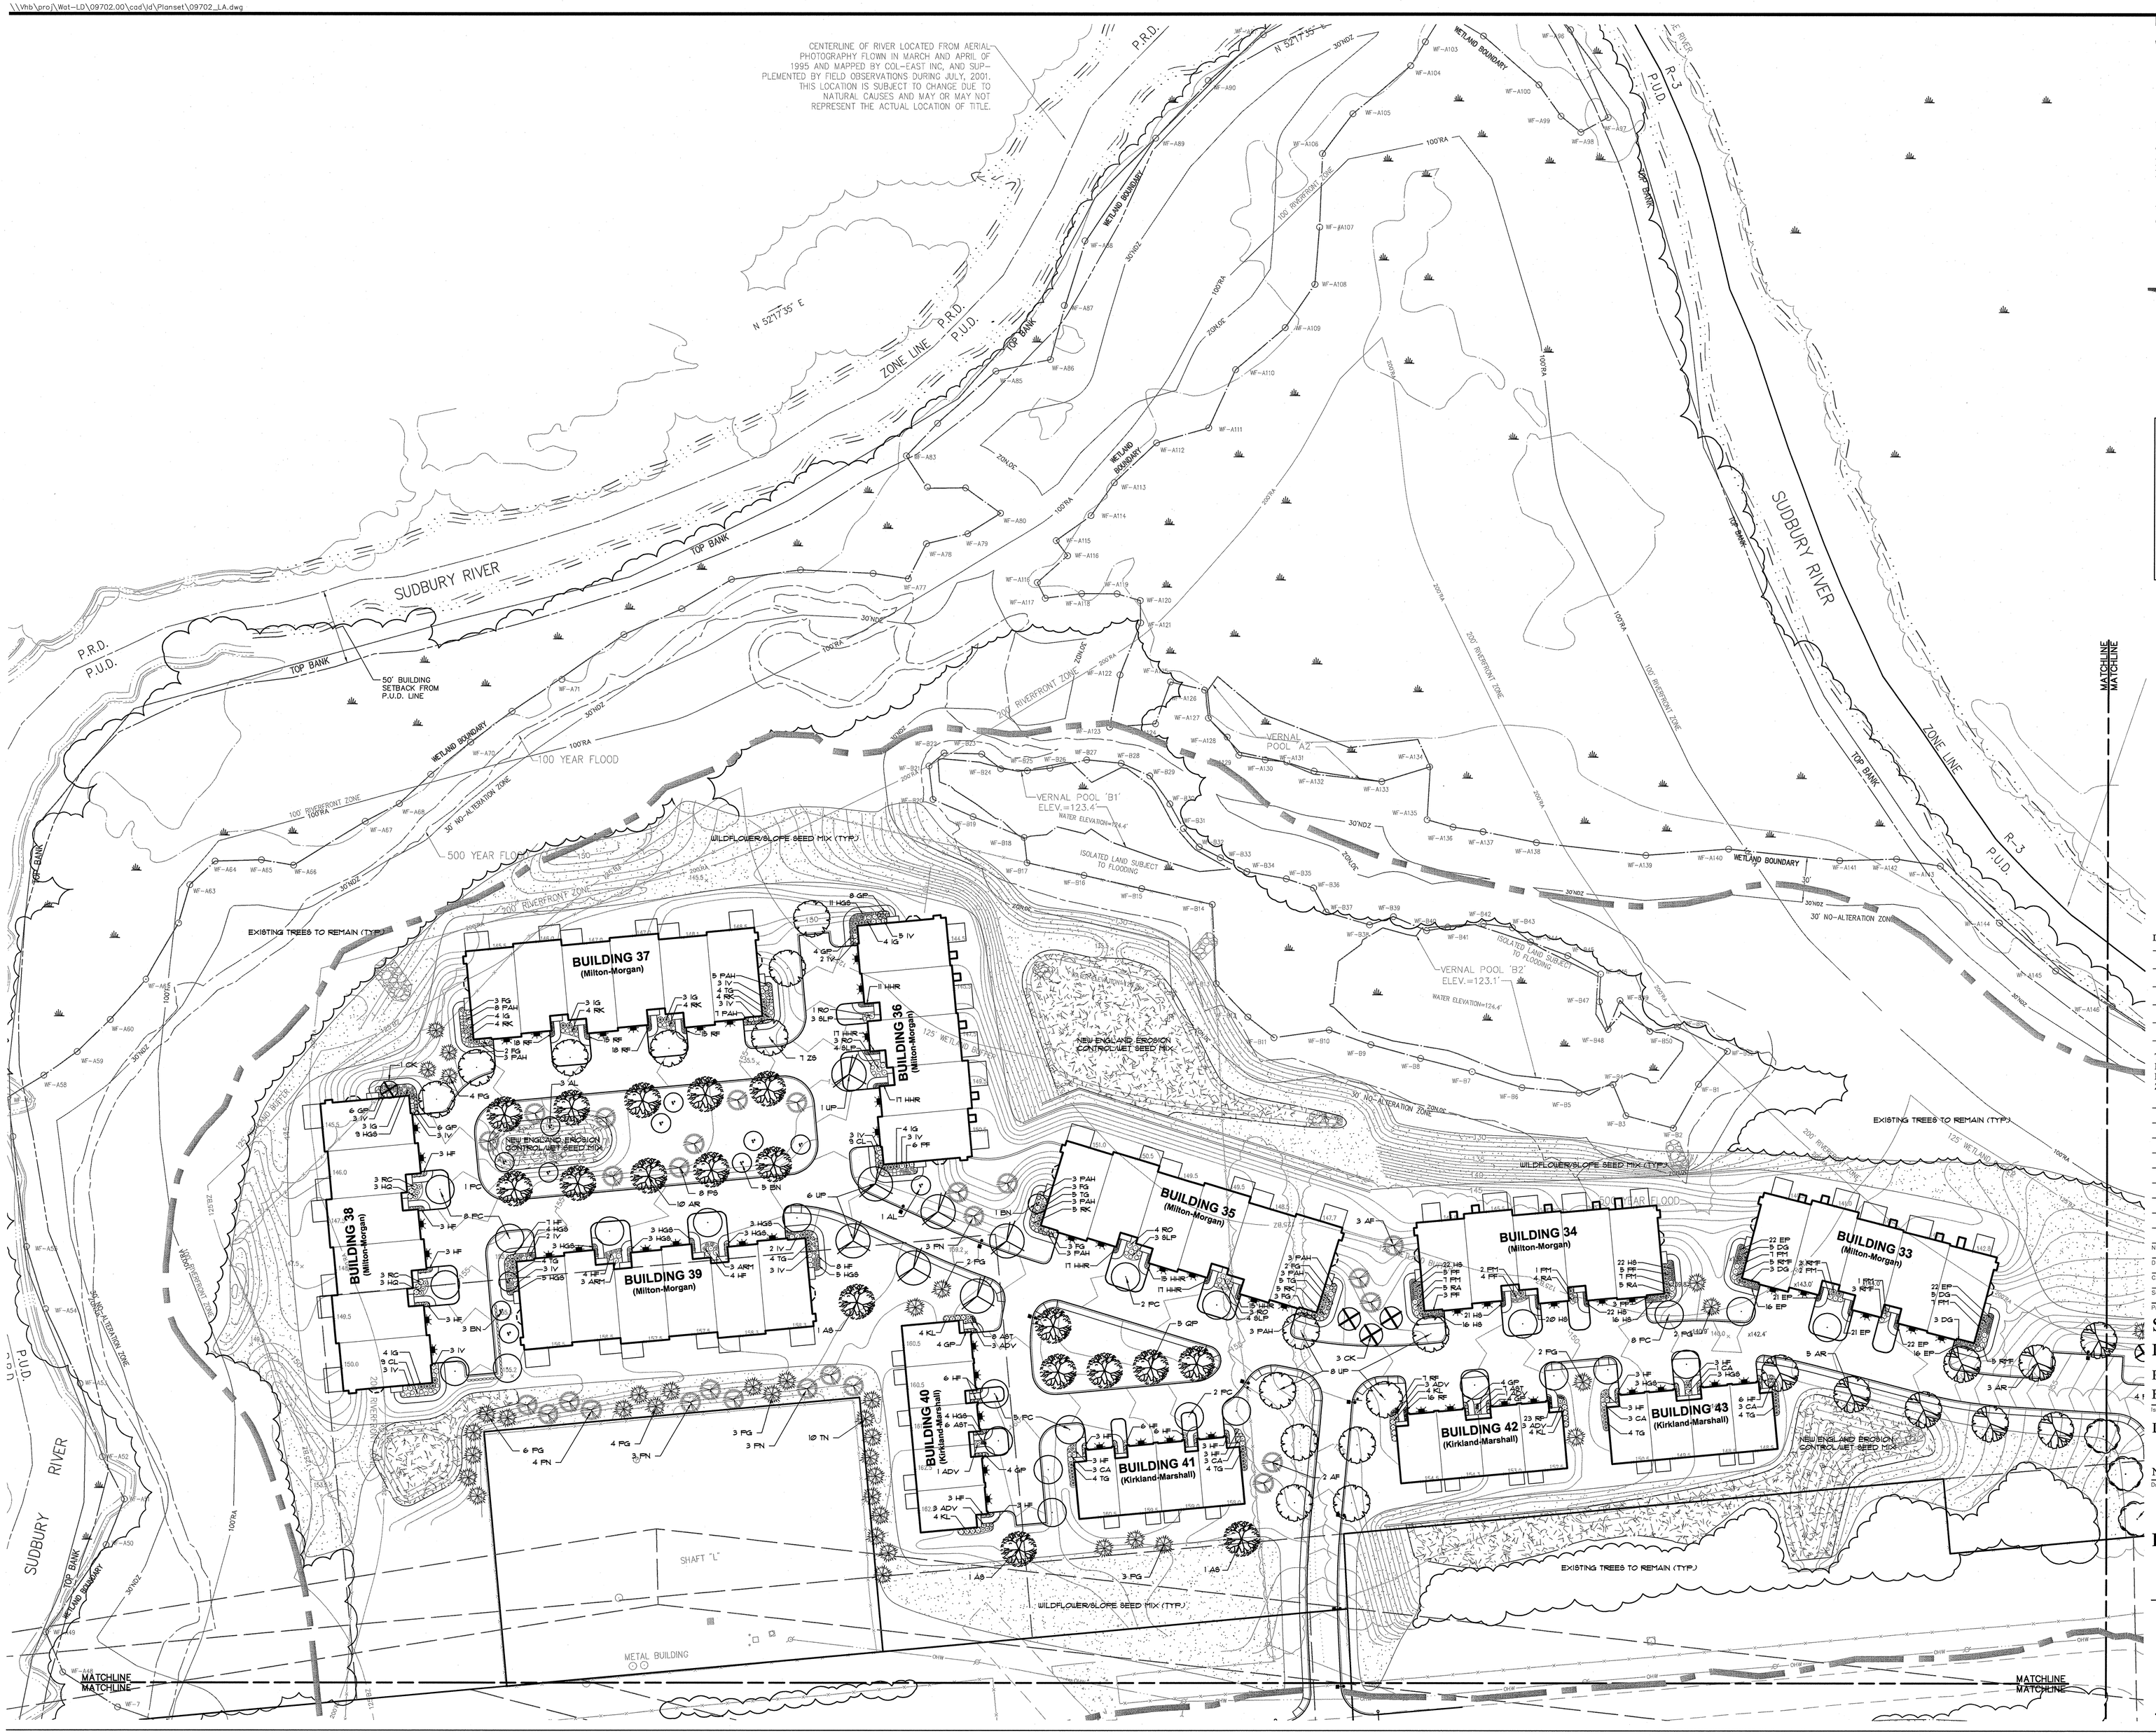

VHB

Vanasse Hangen Brustlin, Inc.

Transportation
Land Development
Environmental Services

101 Walnut Street, P.O. Box 9151
Watertown, Massachusetts 02471
617 924 1770 • FAX 617 924 2286

Pulte Homes

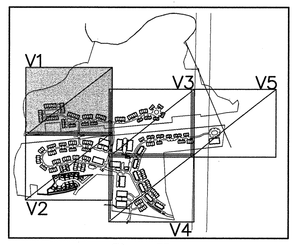

Sheet Key

FRAMINGHAM PLANNING BOARD
DEFINITIVE DEVELOPMENT PLAN APPROVALS

THIS ENDORSEMENT OF THE PLANNING BOARD SHOULD NOT BE CONSTRUED TO BE DETERMINATION OF CONFORMANCE WITH ZONING REGULATIONS.

No.	Revision	Date	Appvd.

Designed by SFD	Drawn by WHH	Checked by SFD	
CAD checked by		Approved by	
Scale 1" = 40'		Date March 24, 2006	

Project Title

Sudbury River Landing
Definitive Development Plan

Riverpath Drive
Framingham, Massachusetts

Issued for

Local Approvals

Not Approved for Construction

Drawing Title

Landscape Plan

Drawing Number

C-8.1

Sheet 20 of 30

Project Number 09702.00

09702_LA.DWG