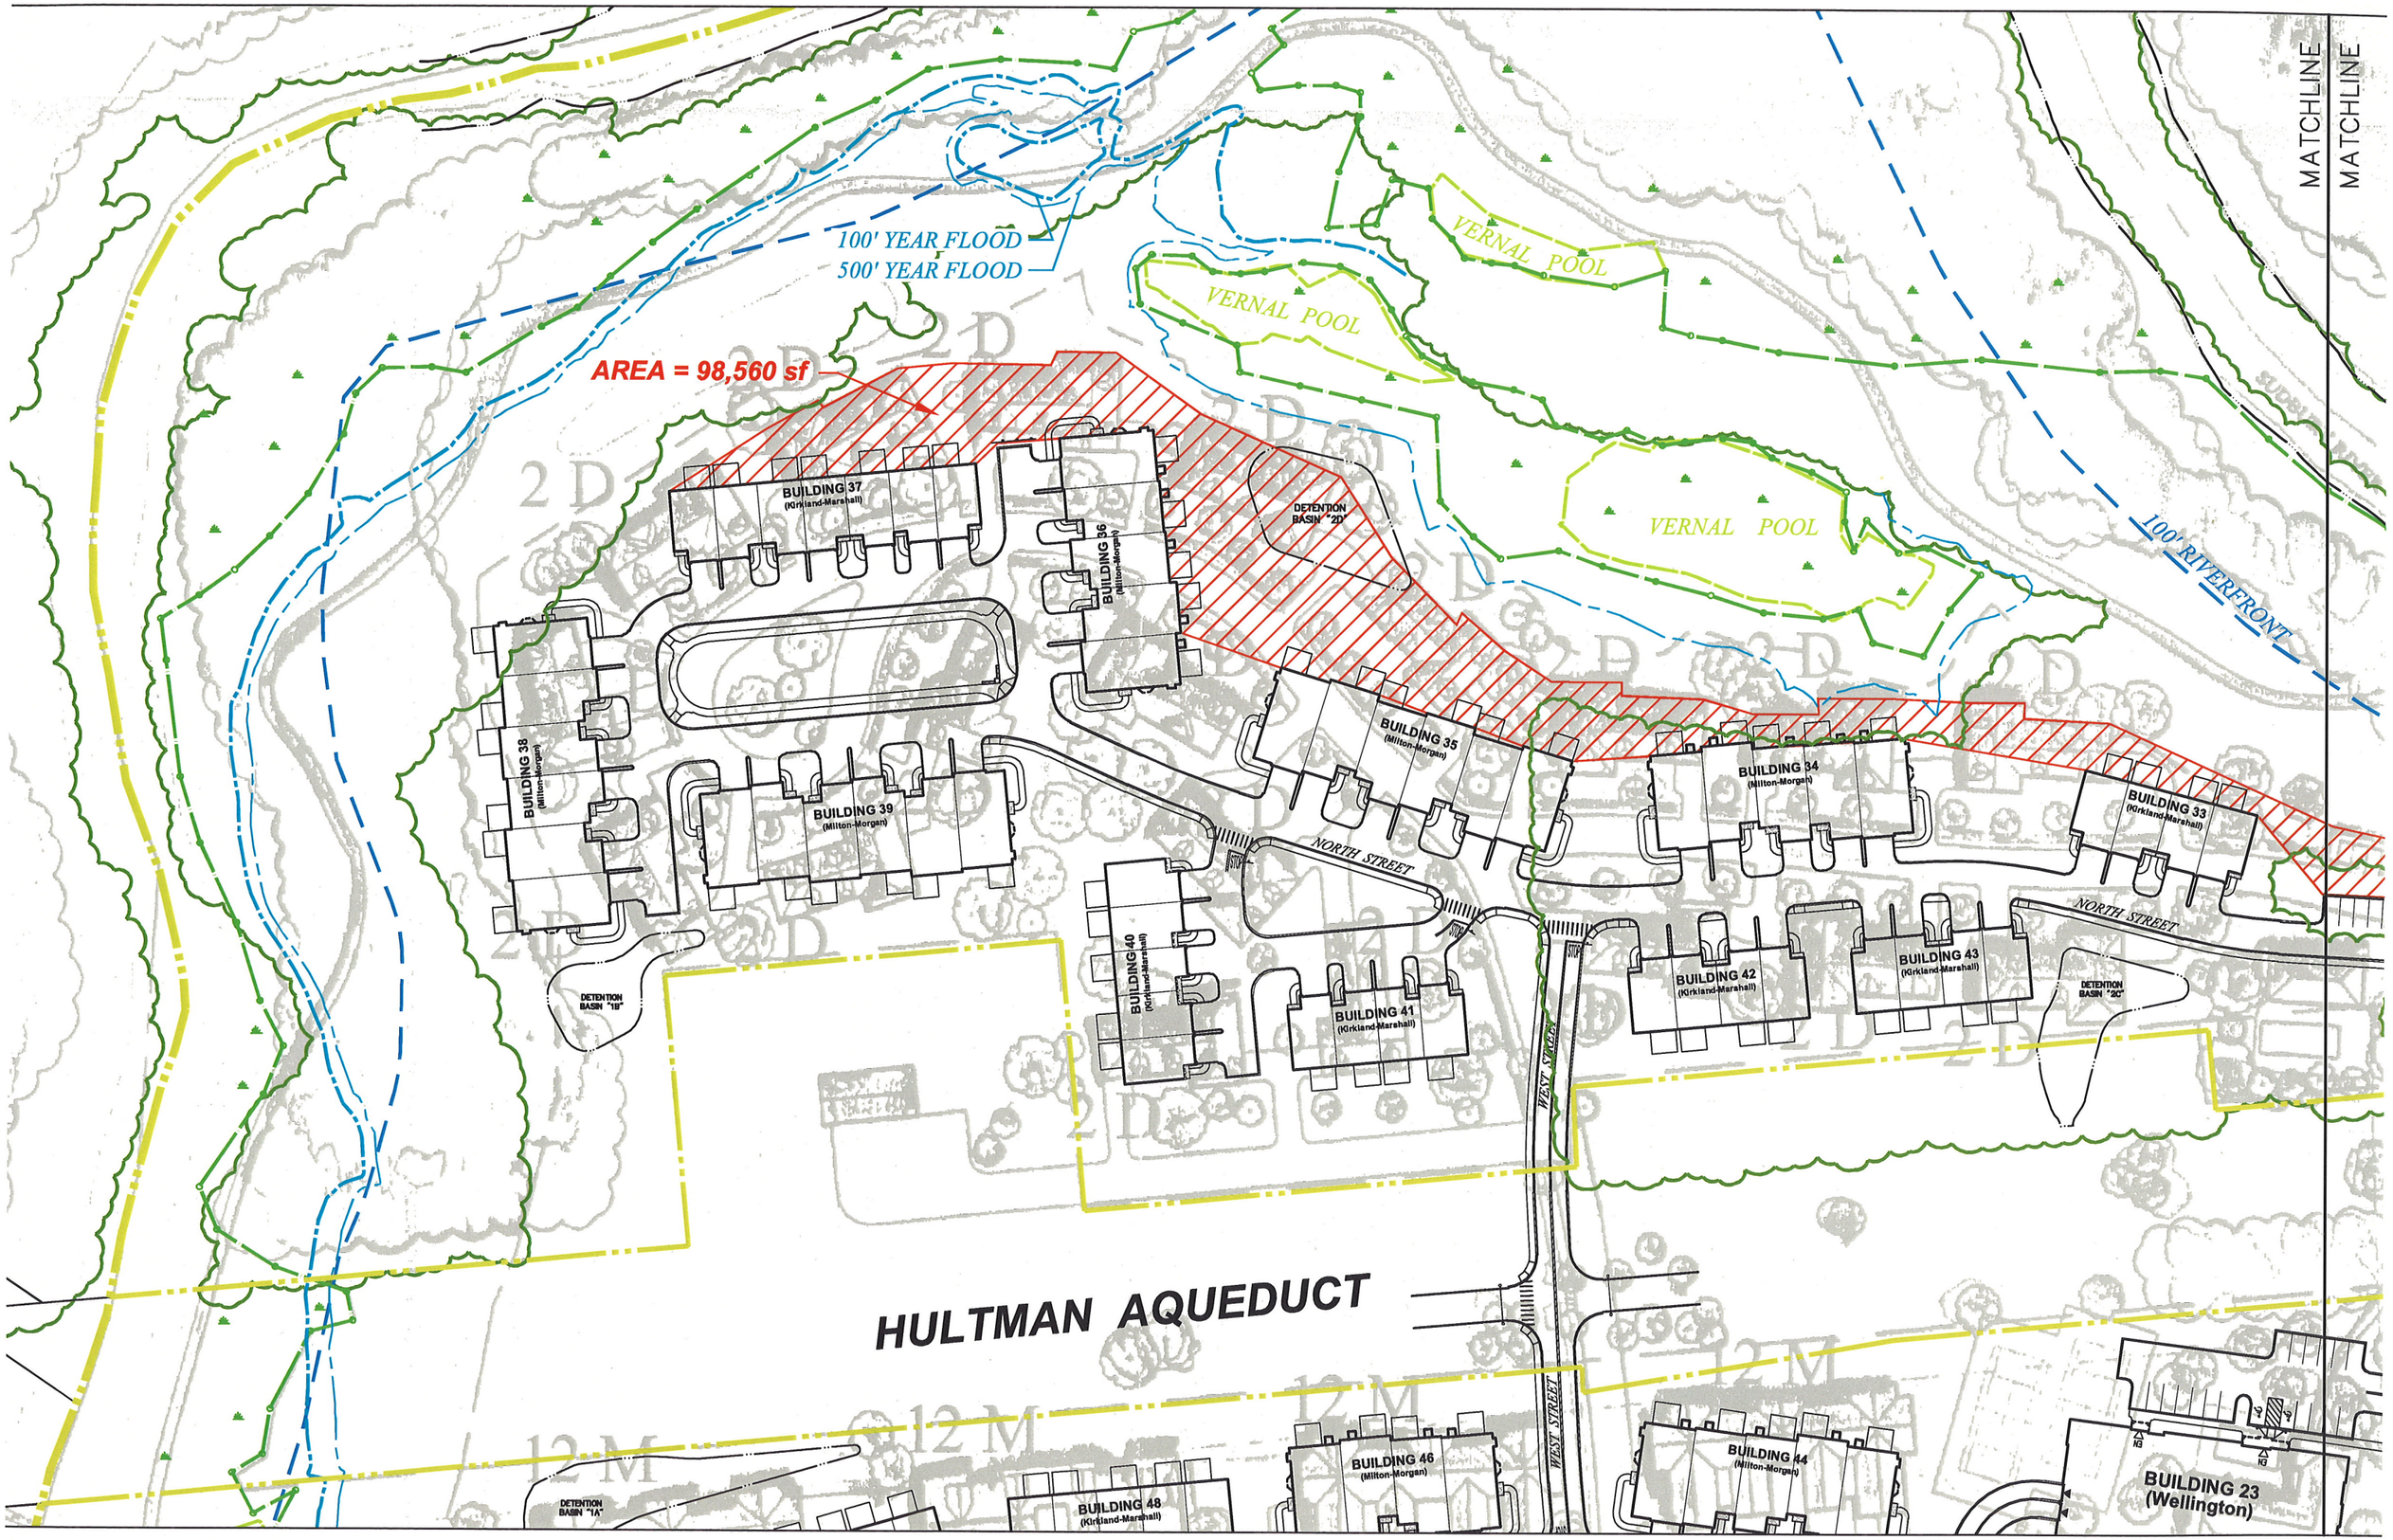
MATCHLINE
MATCHLINE
100' YEAR FLOOD
500' YEAR FLOOD
AREA = 98,560 sf
VERNAL POOL
VERNAL POOL
VERNAL POOL
100' RIVERFRONT
BUILDING 37 (Kirkland-Marshall)
BUILDING 36 (Milton-Morgan)
BUILDING 38 (Milton-Morgan)
BUILDING 39 (Milton-Morgan)
BUILDING 35 (Milton-Morgan)
BUILDING 34 (Milton-Morgan)
BUILDING 33 (Kirkland-Marshall)
BUILDING 40 (Kirkland-Marshall)
BUILDING 41 (Kirkland-Marshall)
BUILDING 42 (Kirkland-Marshall)
BUILDING 43 (Kirkland-Marshall)
BUILDING 46 (Milton-Morgan)
BUILDING 44 (Milton-Morgan)
BUILDING 48 (Kirkland-Marshall)
BUILDING 23 (Wellington)
DETENTION BASIN "20"
DETENTION BASIN "19"
DETENTION BASIN "26"
DETENTION BASIN "1A"
NORTH STREET
NORTH STREET
WEST STREET
WEST STREET
HULTMAN AQUEDUCT
12M
12M
12M