NOTE:
SIGNS, LANDSCAPING, AND OTHER FEATURES LOCATED WITHIN THE SIGHT TRIANGLE AREAS SHALL BE DESIGNED, INSTALLED, AND MAINTAINED SO AS NOT TO EXCEED 2.5 FEET IN HEIGHT. SNOW WINDROWS LOCATED WITHIN THE SIGHT TRIANGLE AREAS THAT EXCEED 2.5 FEET IN HEIGHT OR THAT WOULD OTHERWISE INHIBIT SIGHT LINES SHALL BE PROMPTLY REMOVED.

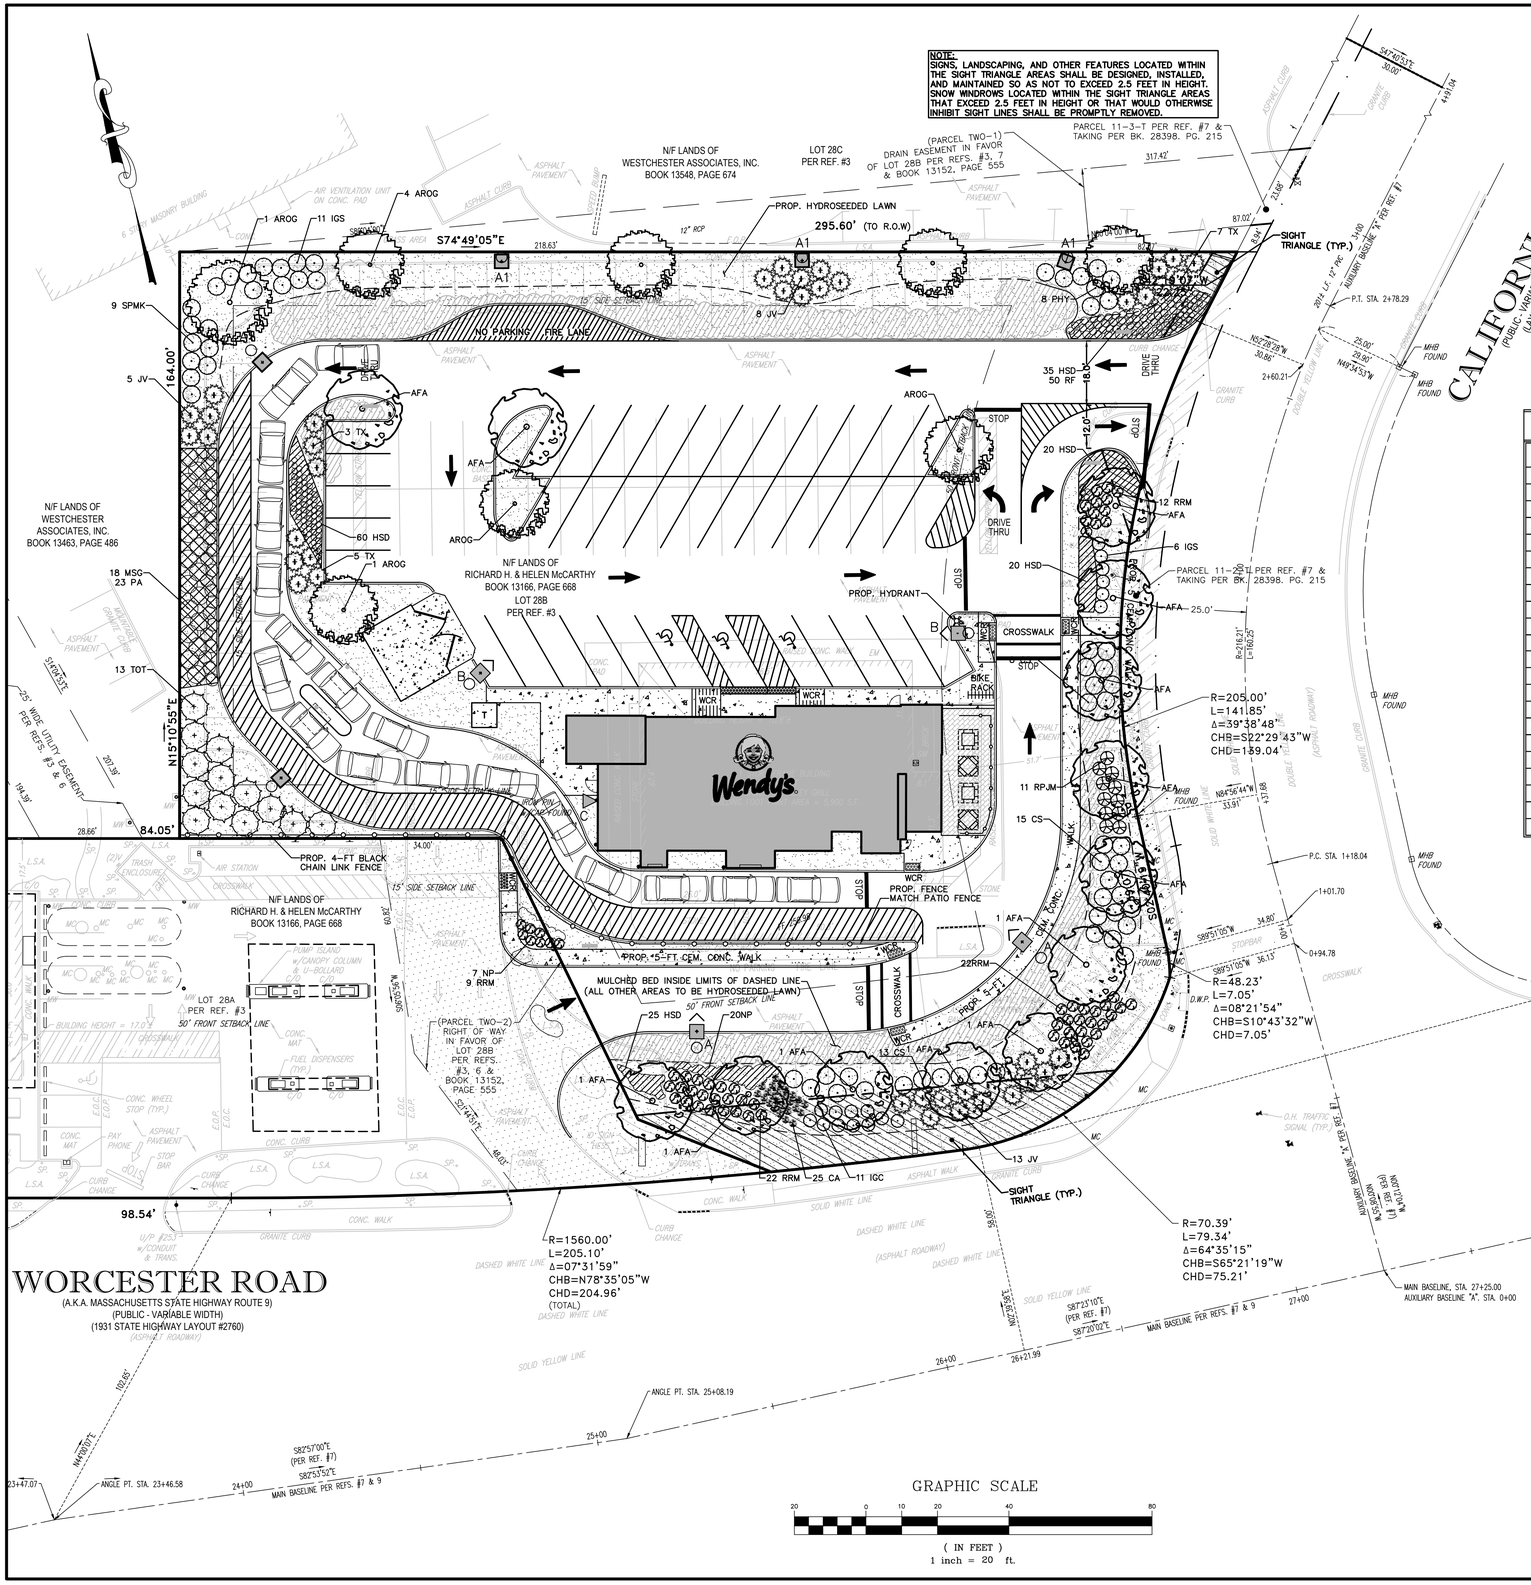
N/F LANDS OF WESTCHESTER ASSOCIATES, INC. BOOK 13548, PAGE 674
LOT 28C PER REF. #3
DRAIN EASEMENT IN FAVOR OF LOT 28B PER REFS. #3, 7 & BOOK 13152, PAGE 555
(PARCEL TWO-1)
PARCEL 11-3-T PER REF. #7 & TAKING PER BK. 28398, PG. 215
PROP. HYDROSEEDED LAWN
295.60' (TO R.O.W)
S74°49'05"E
SIGHT TRIANGLE (TYP.)
CALIFORNIA AVENUE
(PUBLIC - VARIABLE WIDTH R.O.W. PER REF. #7)
(LAYOUT 1975 - 1988 TOWN LAYOUT)
P.T. STA. 2+78.29
2+60.21
MHB FOUND
N/F LANDS OF WESTCHESTER ASSOCIATES, INC. BOOK 13463, PAGE 486
N/F LANDS OF RICHARD H. & HELEN McCARTHY BOOK 13166, PAGE 668 LOT 28B PER REF. #3
PROP. HYDRANT
CROSSWALK
PROP. 4-FT BLACK CHAIN LINK FENCE
PROP. FENCE MATCH PATIO FENCE
PROP. 5-FT CEM. CONC. WALK
MULCHED BED INSIDE LIMITS OF DASHED LINE (ALL OTHER AREAS TO BE HYDROSEEDED LAWN)
N/F LANDS OF RICHARD H. & HELEN McCARTHY BOOK 13166, PAGE 668 LOT 28A PER REF. #3
(PARCEL TWO-2) RIGHT OF WAY IN FAVOR OF LOT 28B PER REFS. #3, 6 & BOOK 13152, PAGE 555
Wendy's
WORCESTER ROAD
(A.K.A. MASSACHUSETTS STATE HIGHWAY ROUTE 9)
(PUBLIC - VARIABLE WIDTH)
(1931 STATE HIGHWAY LAYOUT #2760)
(ASPHALT ROADWAY)
R=1560.00'
L=205.10'
Δ=07°31'59"
CHB=N78°35'05"W
CHD=204.96'
(TOTAL)
R=70.39'
L=79.34'
Δ=64°35'15"
CHB=S65°21'19"W
CHD=75.21'
R=205.00'
L=141.85'
Δ=39°38'48"
CHB=S22°29'43"W
CHD=139.04'
R=48.23'
L=7.05'
Δ=08°21'54"
CHB=S10°43'32"W
CHD=7.05'
MAIN BASELINE, STA. 27+25.00
AUXILIARY BASELINE "A", STA. 0+00
MAIN BASELINE PER REFS. #7 & 9
ANGLE PT. STA. 25+08.19
ANGLE PT. STA. 23+46.58
SIGHT TRIANGLE (TYP.)
NO PARKING FIRE LANE
15' SIDE SETBACK LINE
50' FRONT SETBACK LINE
BUILDING HEIGHT = 17.0'
98.54'
84.05'
164.00'
207.39'
104.39'
28.66'
34.00'
60.39'
100.85'
59.99'
N15°10'55"E
S74°49'05"E
S82°57'00"E (PER REF. #7)
S82°53'02"E
S82°23'10"E (PER REF. #7)
S82°20'02"E
N82°57'00"W
N84°56'44"W
S85°51'05"W
N84°54'53"W
N07°10'04"W (PER REF. #7)
N15°10'55"E
S01°45'51"E
25+00
26+00
26+21.99
27+00
23+47.07
24+00
SOLID YELLOW LINE
DASHED WHITE LINE
SOLID WHITE LINE
CONC. WALK
GRANITE CURB
ASPHALT WALK
ASPHALT PAVEMENT
CURB CHANGE
CONC. CURB
CONC. MAT
L.S.A.
MC
WCR
STOP
DRIVE THRU
BIKE RACK
O.H. TRAFFIC SIGNAL (TYP.)
D.W.P.
MHB FOUND
1 AROG
11 IGS
4 AROG
9 SPMK
5 JV
3 TX
AFA
AROG
60 HSD
5 TX
1 AROG
18 MSG
23 PA
13 TOT
8 JV
8 PHY
7 TX
35 HSD
50 RF
20 HSD
12 RRM
6 IGS
20 HSD
25.0'
11 RPJM
15 CS
1 AFA
7 NP
9 RRM
25 HSD
20NP
22RRM
13 CS
1 AFA
13 JV
22 RRM
25 CA
11 IGC
1 AFA
1 AFA
1 AFA