TOWN OF FRAMINGHAM
DEPARTMENT OF PUBLIC WORKS

SINGLE GRATE CATCH BASIN

DATE: MARCH 2012
REV: 3

DETAIL NO. D-4.1.0

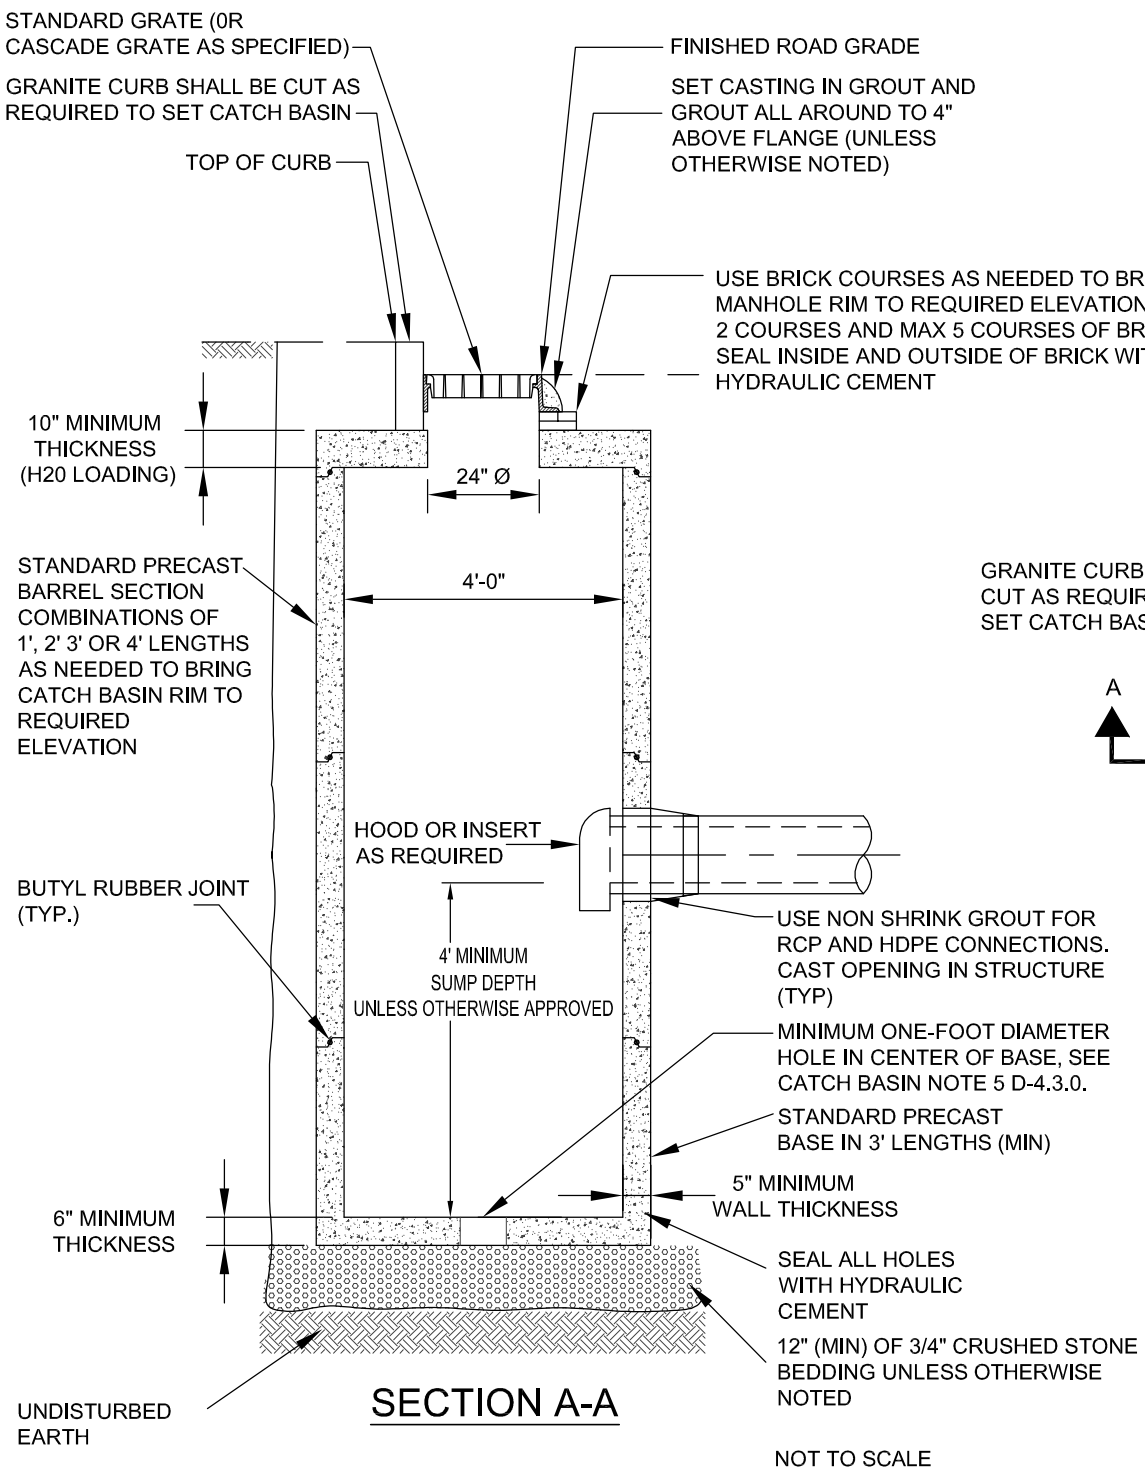

SECTION A-A

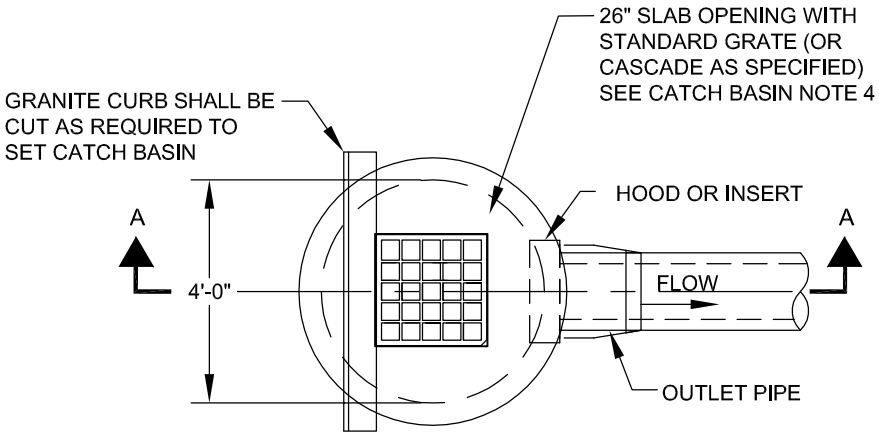

PLAN

NOT TO SCALE