TOWN OF FRAMINGHAM
DEPARTMENT OF PUBLIC WORKS

DUAL GRATE CATCH BASIN

DATE: MARCH 2012
REV: 3
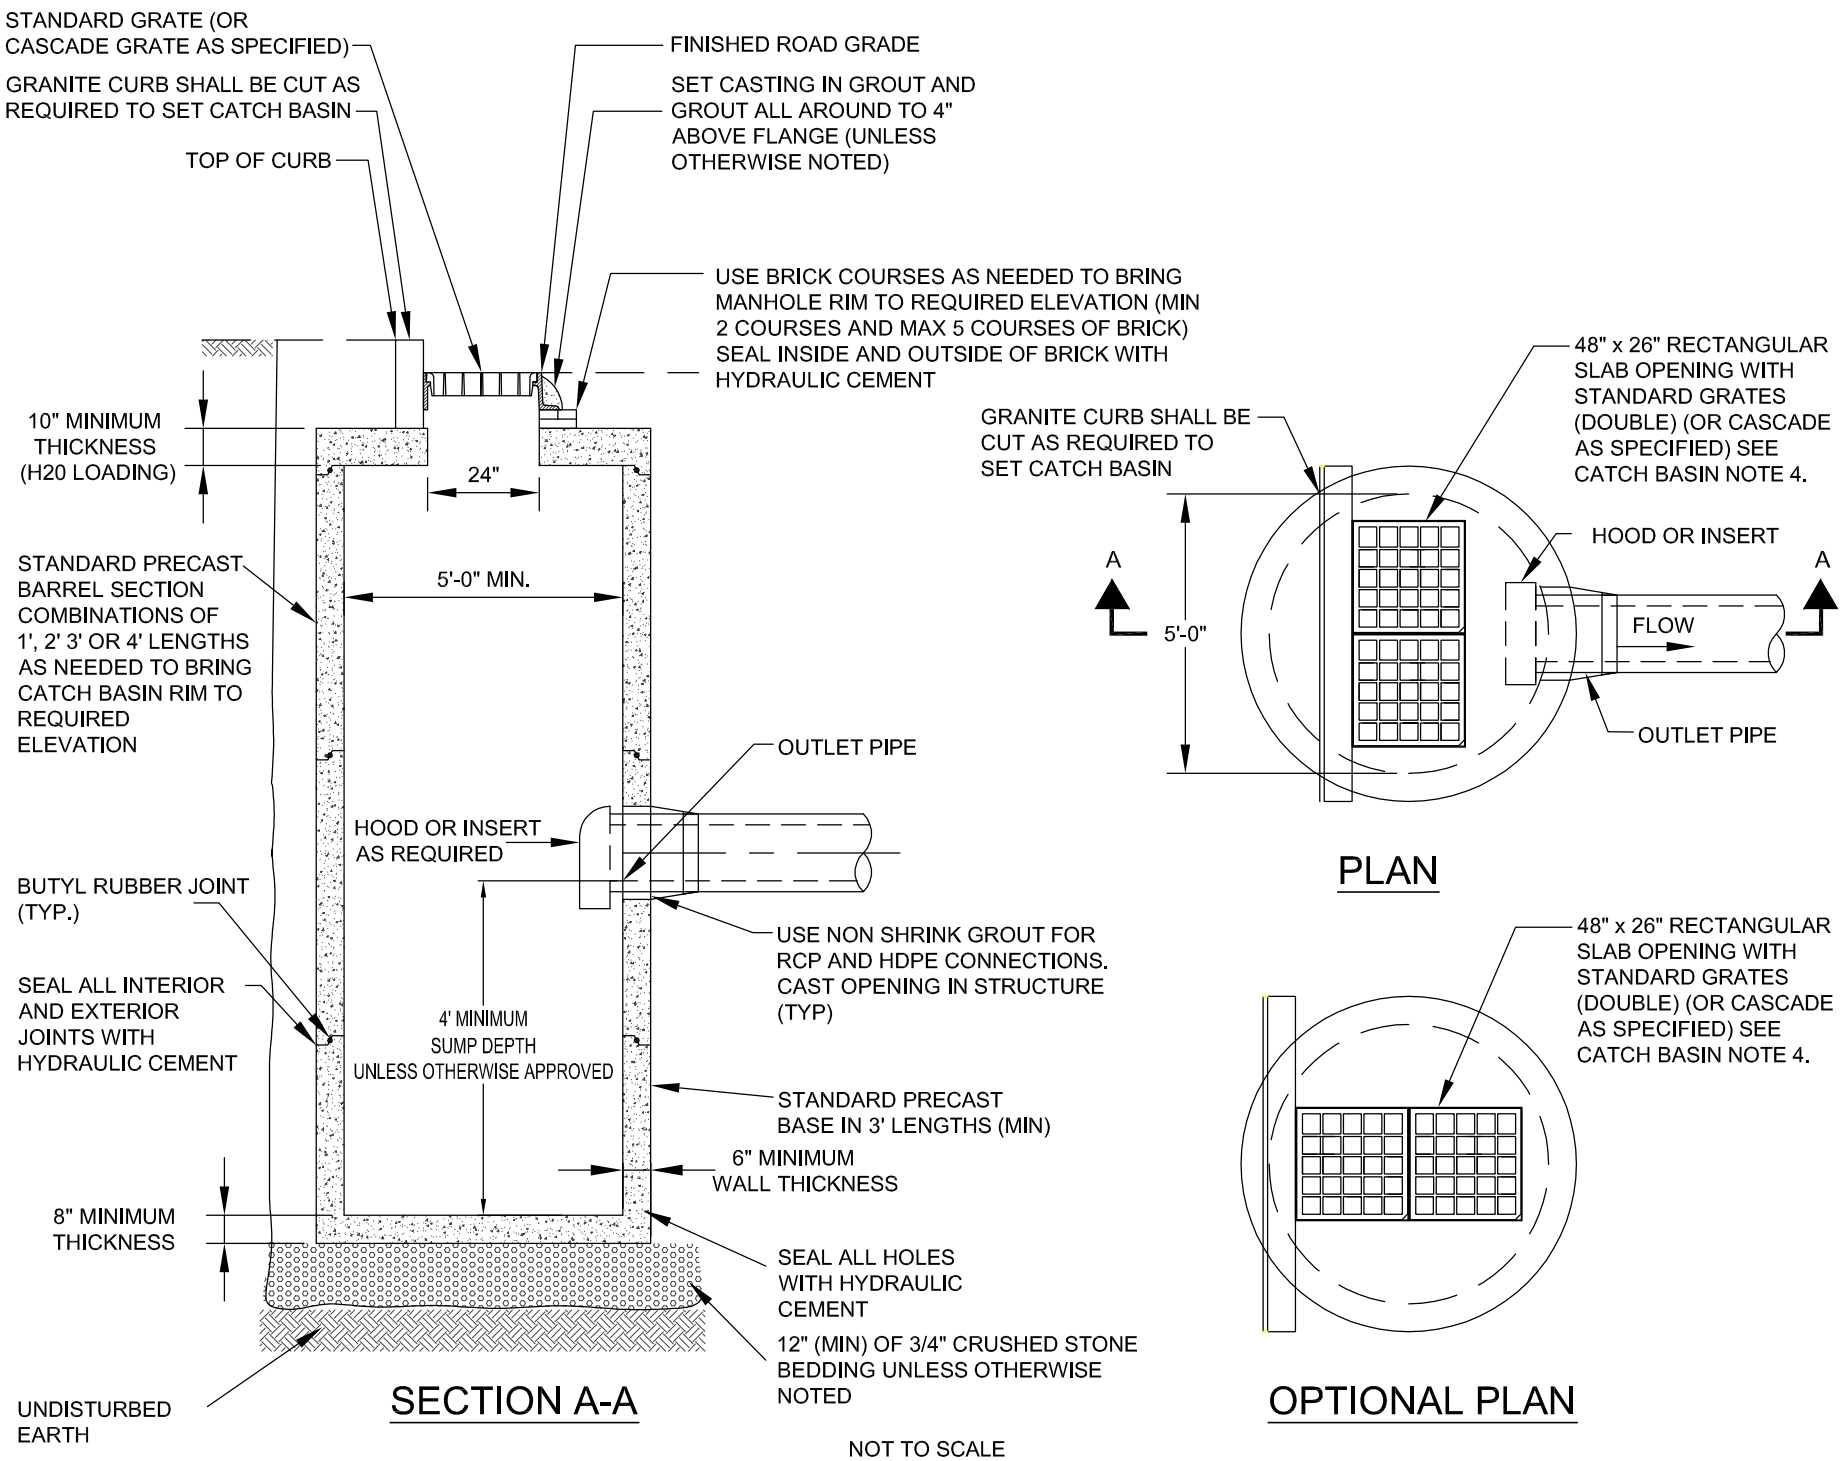
DETAIL NO. D-4.1.2