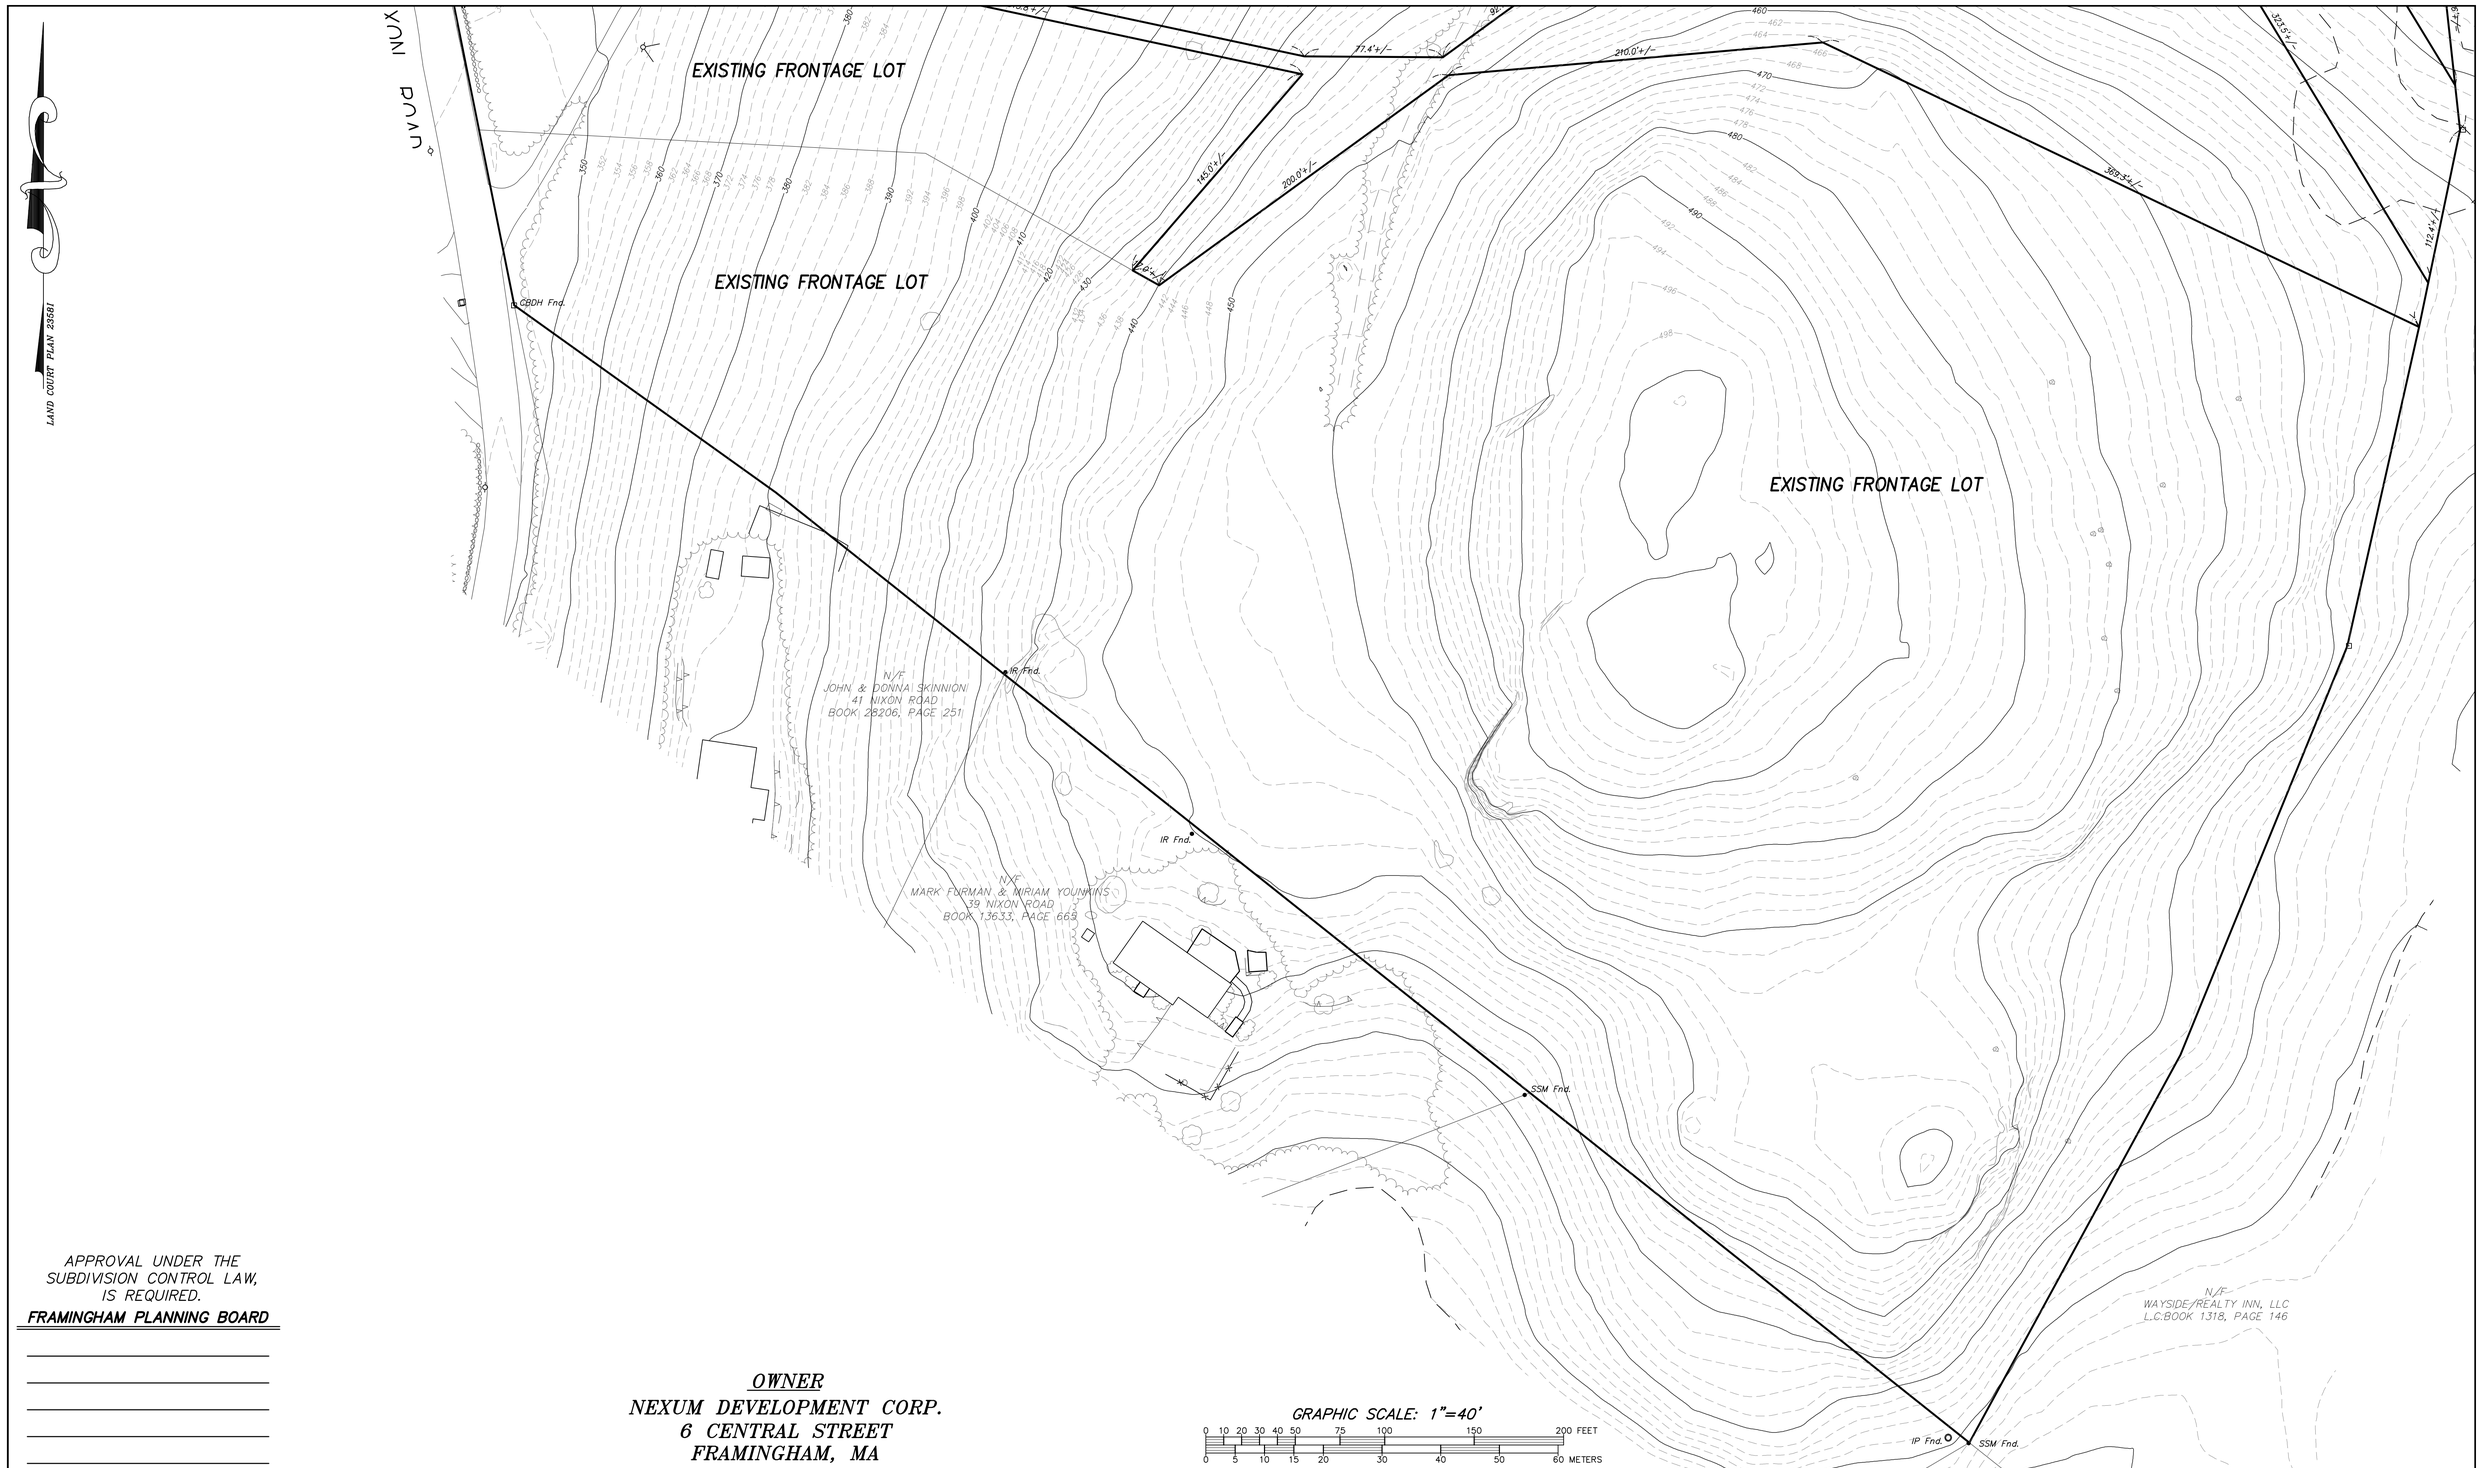

APPROVAL UNDER THE
SUBDIVISION CONTROL LAW,
IS REQUIRED.

FRAMINGHAM PLANNING BOARD

_____

_____

_____

_____

_____

DATE: _____

I, _____ CLERK OF THE TOWN OF FRAMINGHAM RECEIVED AND RECORDED APPROVAL FROM THE PLANNING BOARD OF THIS PLAN ON _____ AND NO APPEAL WAS TAKEN FOR TWENTY (20) DAYS THEREAFTER.

OWNER
NEXUM DEVELOPMENT CORP.
6 CENTRAL STREET
FRAMINGHAM, MA

APPLICANT, DEVELOPER & SUBDIVIDER
PAUL CROFT
23 MILL STREET
NATICK, MA.

DIG SAFE 1-888-344-7233

CONNORSTONE
CONSULTING CIVIL ENGINEERS
AND
LAND SURVEYORS
10 SOUTHWEST CUTOFF, SUITE 7
NORTHBOROUGH, MASSACHUSETTS 01532

DESIGNED BY: REM, GFC	
CHECKED BY: VC	
COMPUTED BY:	
FIELD SURVEY:	
DRAWN BY: REM	
SCALE: 1"=40'	
SHEET 3 OF 4.	

DEFINITIVE PLAN
PRLIMINARY "OSRD" PLAN
FORD'S HILL ESTATES
IN
FRAMINGHAM, MA

3-6-2013
REVISIONS
DATE: JAN 2, 2013