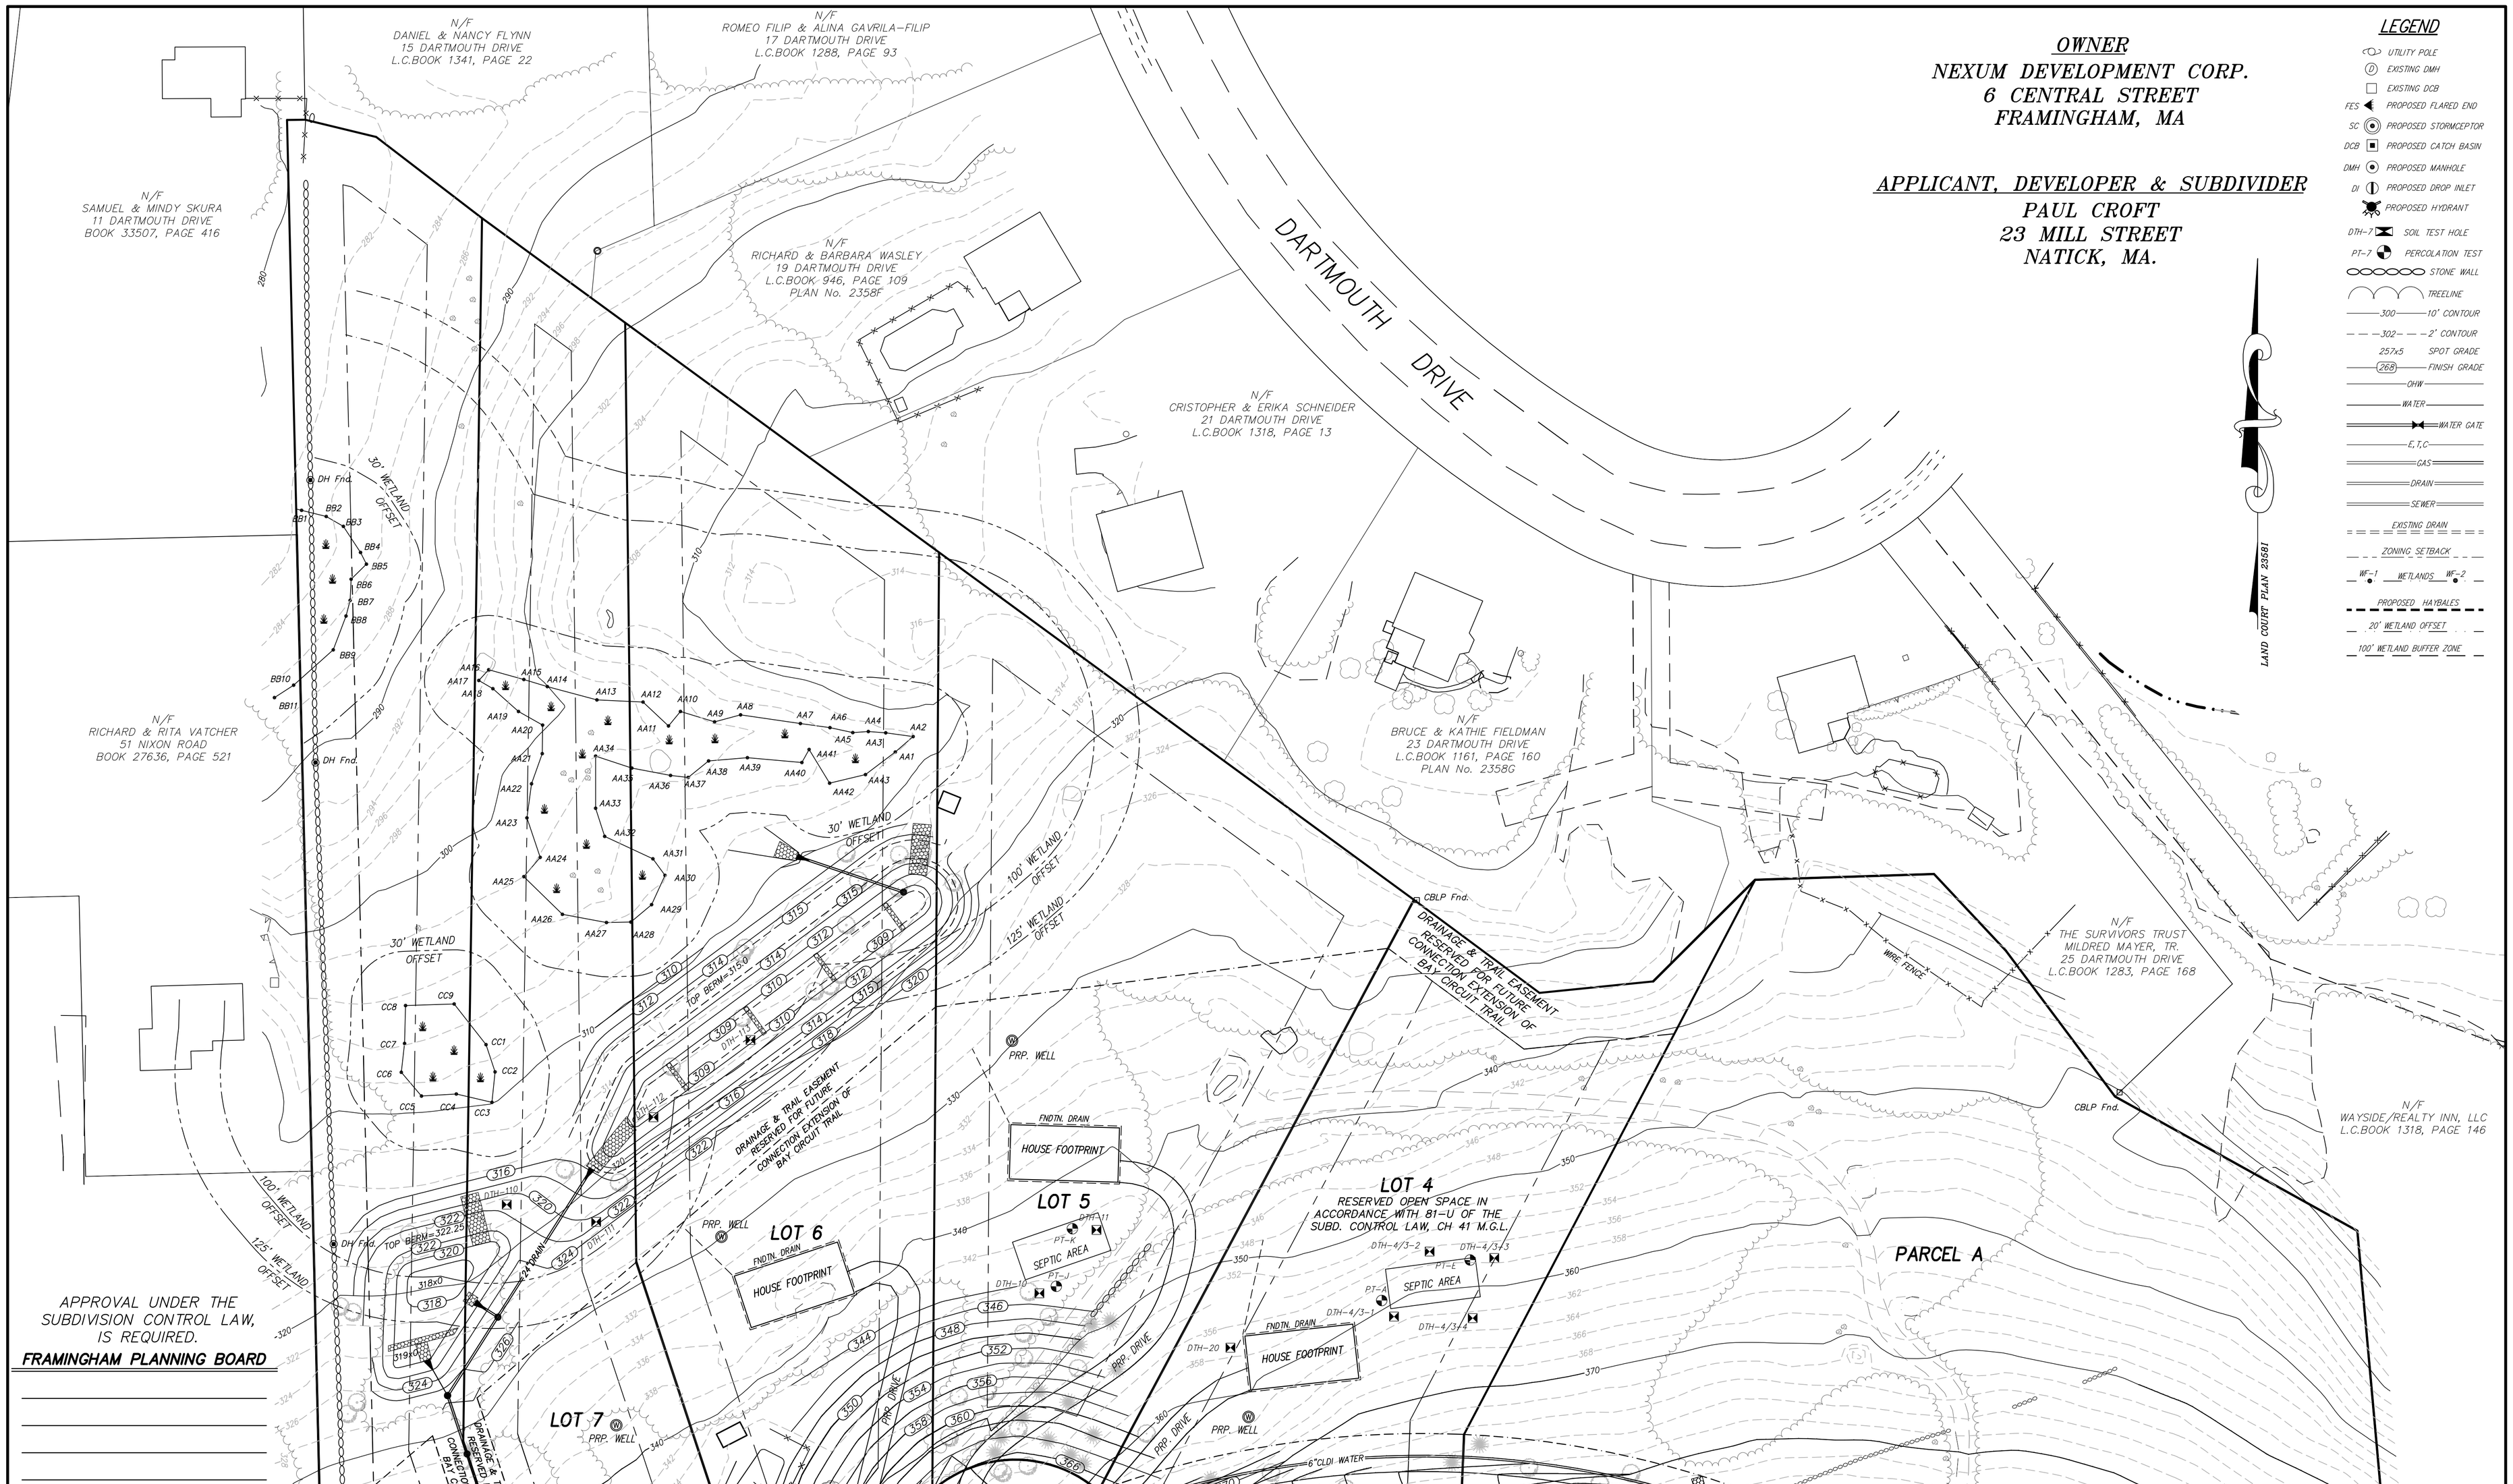

CONNORSTONE
CONSULTING CIVIL ENGINEERS
AND
LAND SURVEYORS
10 SOUTHWEST CUTOFF, SUITE 7
NORTHBOROUGH, MASSACHUSETTS 01532

DESIGNED BY:	REM, GFC
CHECKED BY:	VC
COMPUTED BY:	
FIELD SURVEY:	
DRAWN BY:	REM
SCALE:	1"=40'
SHEET 5 OF 16.	

DEFINITIVE PLAN
TOPOGRAPHY PLAN
FORD'S HILL ESTATES
IN
FRAMINGHAM, MA

3-6-2013
REVISIONS
DATE: JAN. 3, 2013