LEGEND

- UTILITY POLE
- EXISTING DMH
- EXISTING DCB
- FES — PROPOSED FLARED END
- SC — PROPOSED STORMCEPTOR
- DCB — PROPOSED CATCH BASIN
- DMH — PROPOSED MANHOLE
- DI — PROPOSED DROP INLET
- PROPOSED HYDRANT
- DTH-7 — SOIL TEST HOLE
- PT-7 — PERCOLATION TEST
- STONE WALL
- TREELINE
- 300 — 10' CONTOUR
- 302 — 2' CONTOUR
- 257x5 — SPOT GRADE
- 268 — FINISH GRADE
- OHW
- WATER
- WATER GATE
- E,T,C
- GAS
- DRAIN
- SEWER
- EXISTING DRAIN
- ZONING SETBACK
- WF-1 WETLANDS WF-2
- PROPOSED HAYBALES
- 20' WETLAND OFFSET
- 100' WETLAND BUFFER ZONE

GROUNDWATER SUMMARY

TEST PIT #	ESTIMATED SEASONAL HIGH GROUNDWATER
DTH-110	50" (EL.=312.2±)
DTH-111	65" (EL.=318.0±)
DTH-112	60" (EL.=313.6±)
DTH-113	62" (EL.=312.7±)

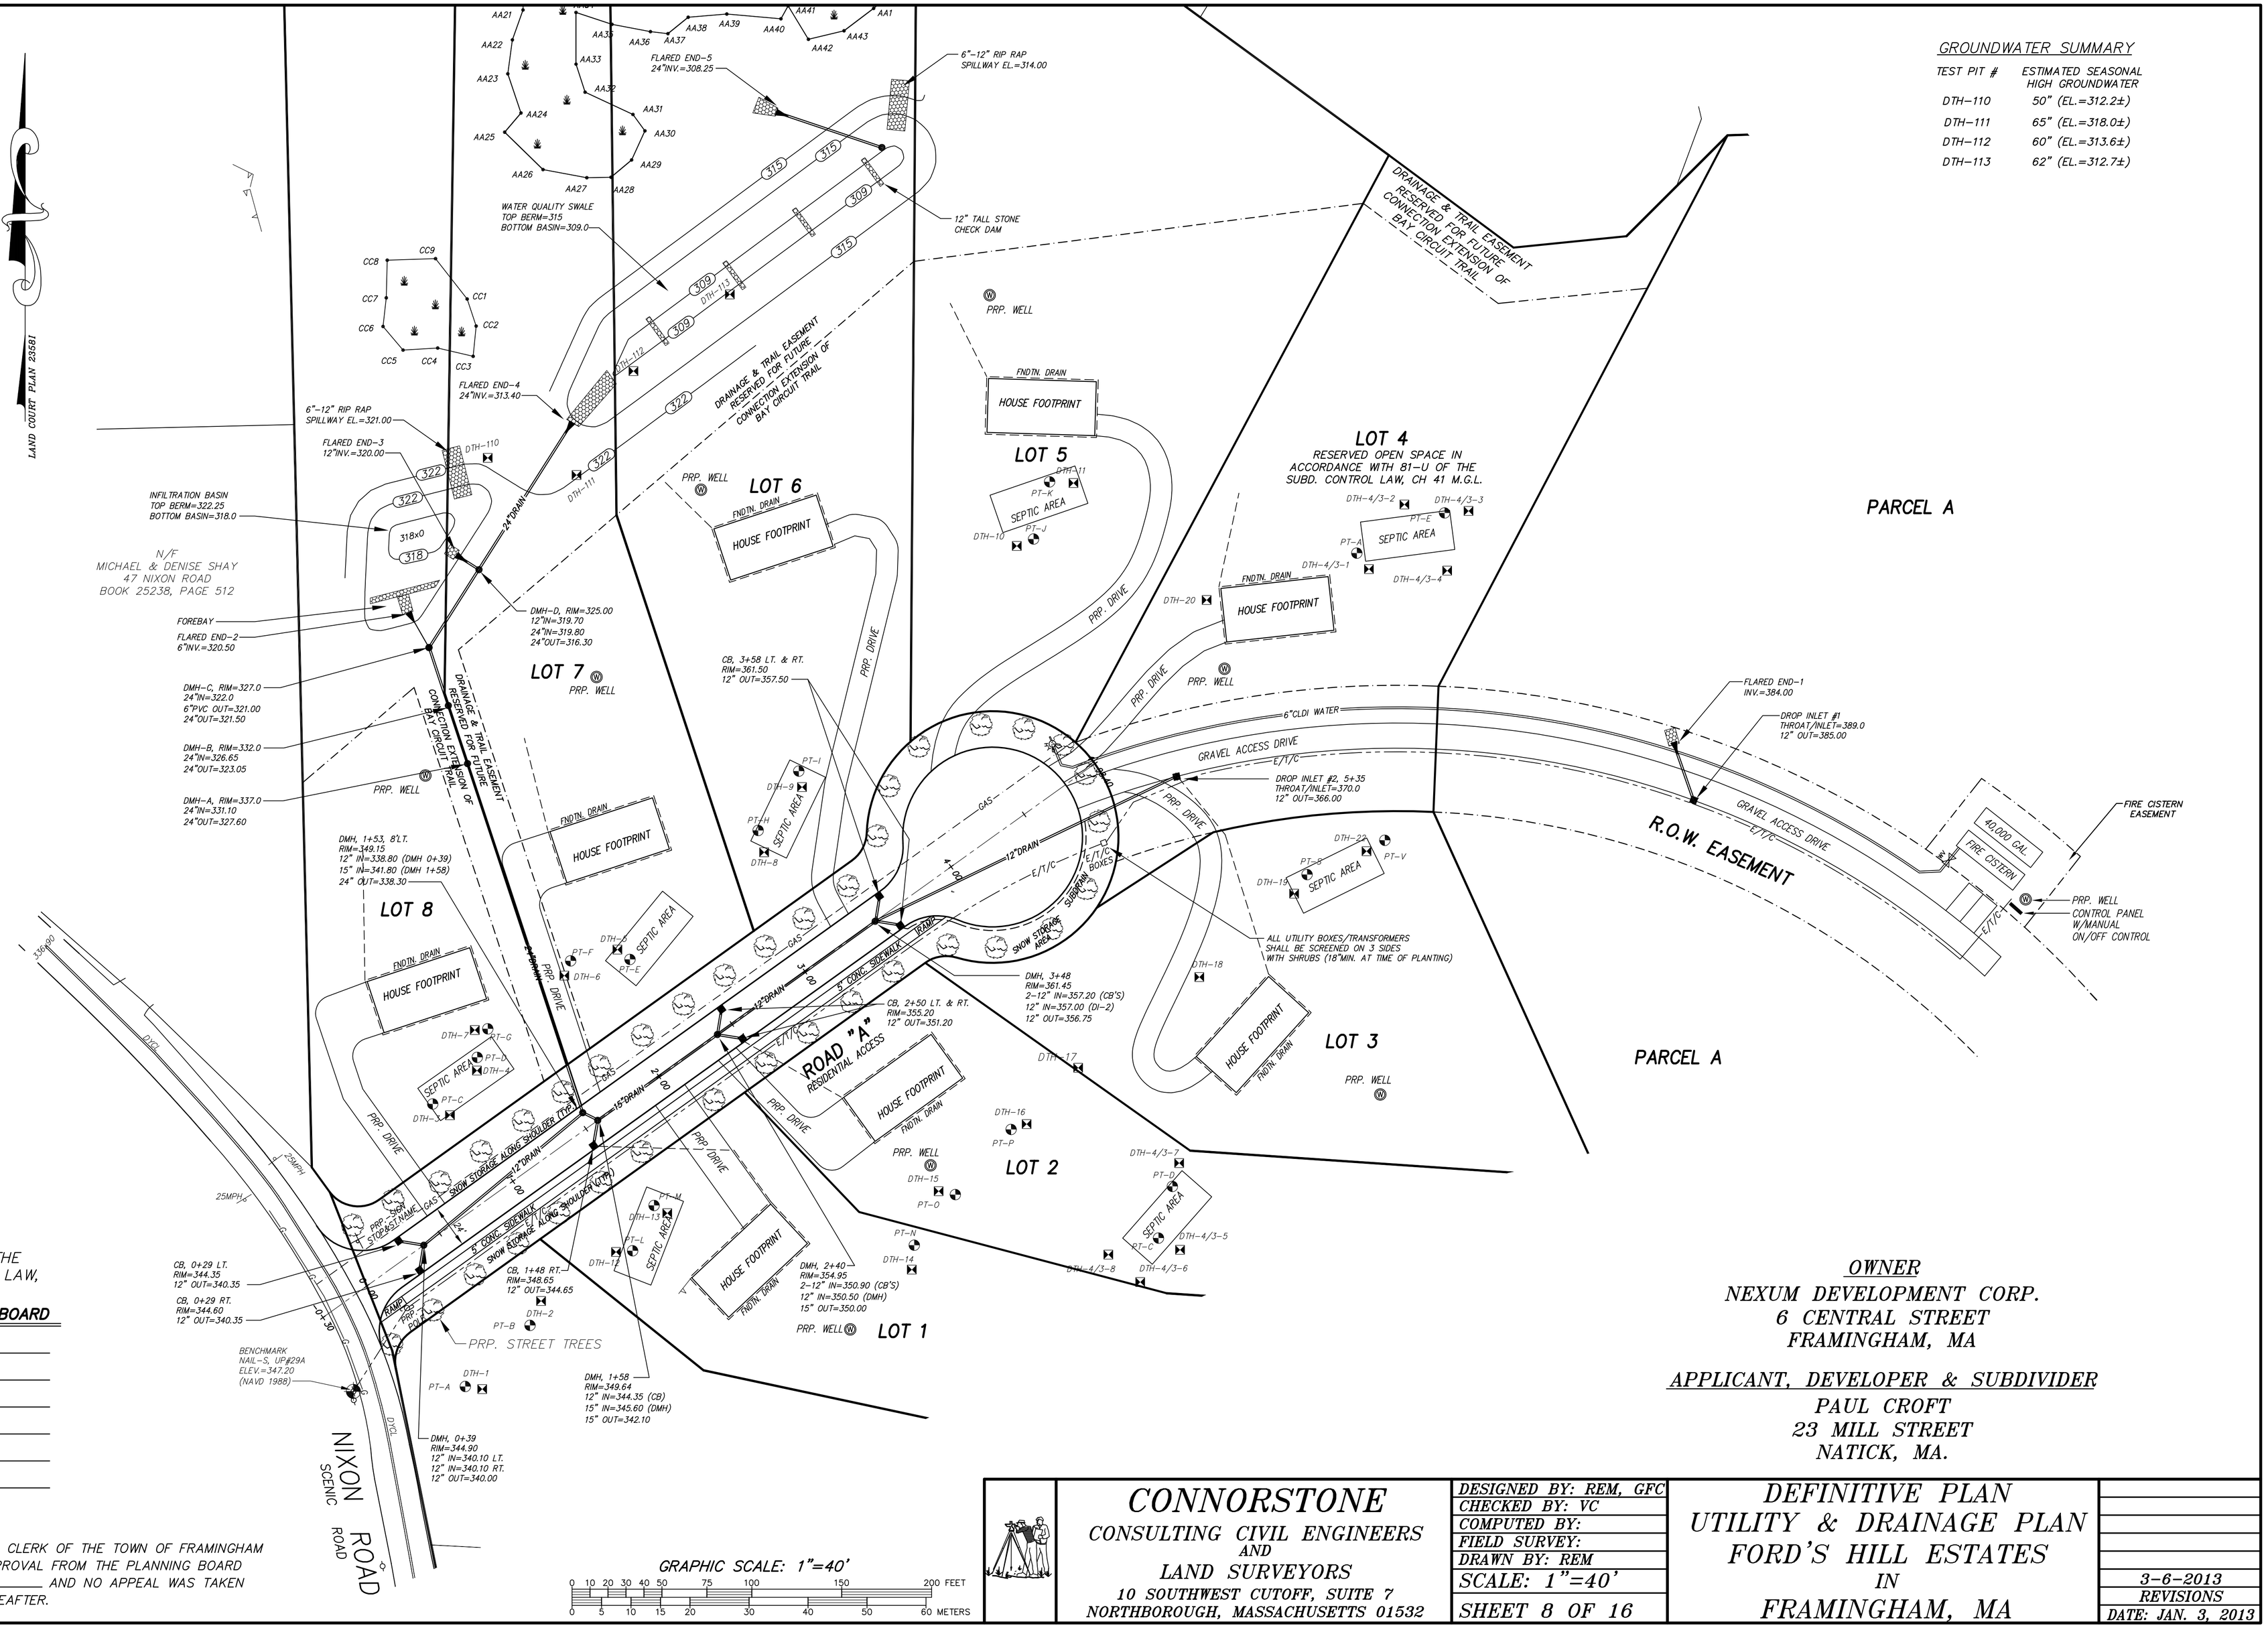

APPROVAL UNDER THE SUBDIVISION CONTROL LAW, IS REQUIRED.

FRAMINGHAM PLANNING BOARD

_____

_____

_____

_____

_____

DATE: _____

I, _____ CLERK OF THE TOWN OF FRAMINGHAM RECEIVED AND RECORDED APPROVAL FROM THE PLANNING BOARD OF THIS PLAN ON _____ AND NO APPEAL WAS TAKEN FOR TWENTY (20) DAYS THEREAFTER.

GRAPHIC SCALE: 1"=40'

0 10 20 30 40 50 75 100 150 200 FEET

0 5 10 15 20 30 40 50 60 METERS

OWNER

NEXUM DEVELOPMENT CORP.
6 CENTRAL STREET
FRAMINGHAM, MA

APPLICANT, DEVELOPER & SUBDIVIDER

PAUL CROFT
23 MILL STREET
NATICK, MA.

CONNORSTONE CONSULTING CIVIL ENGINEERS AND LAND SURVEYORS 10 SOUTHWEST CUTOFF, SUITE 7 NORTHBOROUGH, MASSACHUSETTS 01532	DESIGNED BY: REM, GFC CHECKED BY: VC COMPUTED BY: FIELD SURVEY: DRAWN BY: REM SCALE: 1"=40' SHEET 8 OF 16	DEFINITIVE PLAN UTILITY & DRAINAGE PLAN FORD'S HILL ESTATES IN FRAMINGHAM, MA	3-6-2013 REVISIONS DATE: JAN. 3, 2013