TOWN OF FRAMINGHAM
DEPARTMENT OF PUBLIC WORKS

DIRECT INLET CATCH BASIN

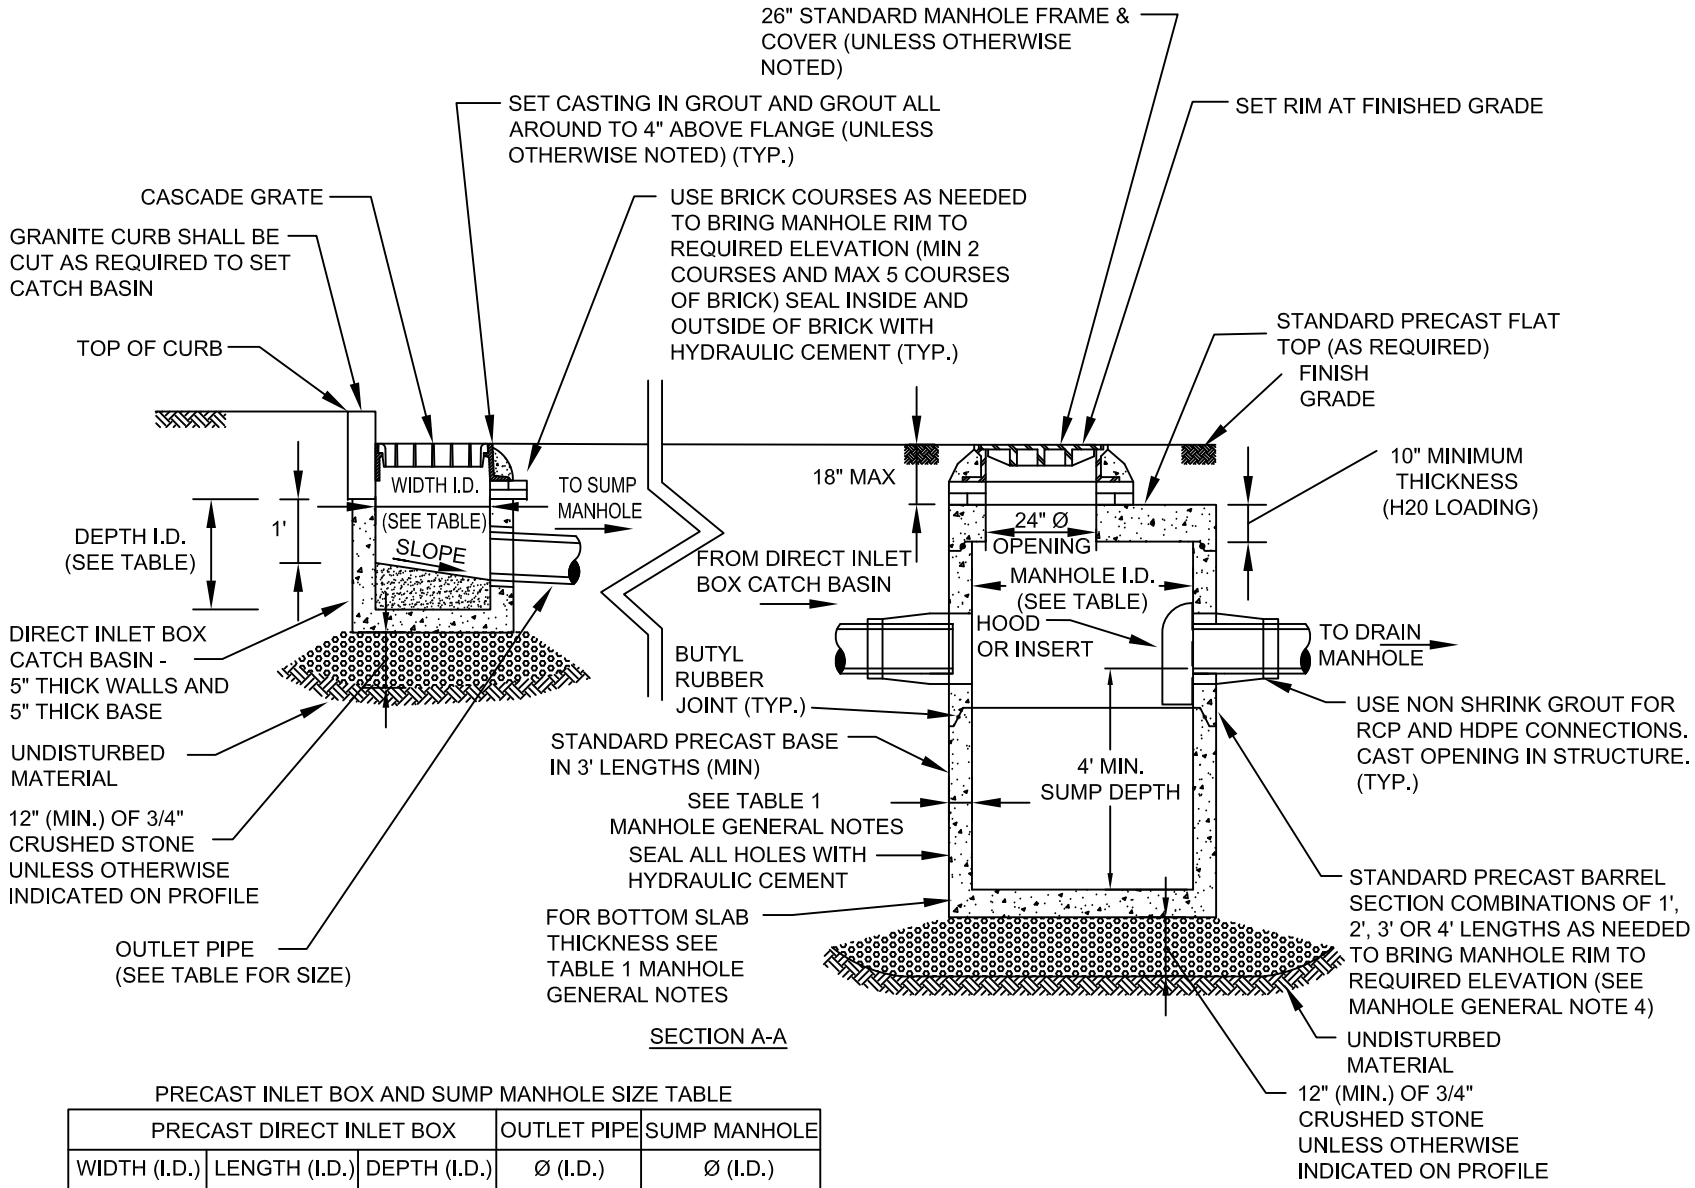

PRECAST INLET BOX AND SUMP MANHOLE SIZE TABLE

	PRECAST DIRECT INLET BOX			OUTLET PIPE	SUMP MANHOLE
	WIDTH (I.D.)	LENGTH (I.D.)	DEPTH (I.D.)	Ø (I.D.)	Ø (I.D.)
SINGLE GRATE	24"	24"	24"	12"	4'
DOUBLE GRATE	24"	48"	36"	15"	5'

I.D. = INSIDE DIMENSION

NOT TO SCALE

DATE: MARCH 2015
REV: 4

DETAIL NO. D-4.1.1