TOWN OF FRAMINGHAM
DEPARTMENT OF PUBLIC WORKS

SINGLE GRATE CATCH BASIN

DATE: SEPT. 2008
REV: 0

DETAIL NO. D-4.1.0

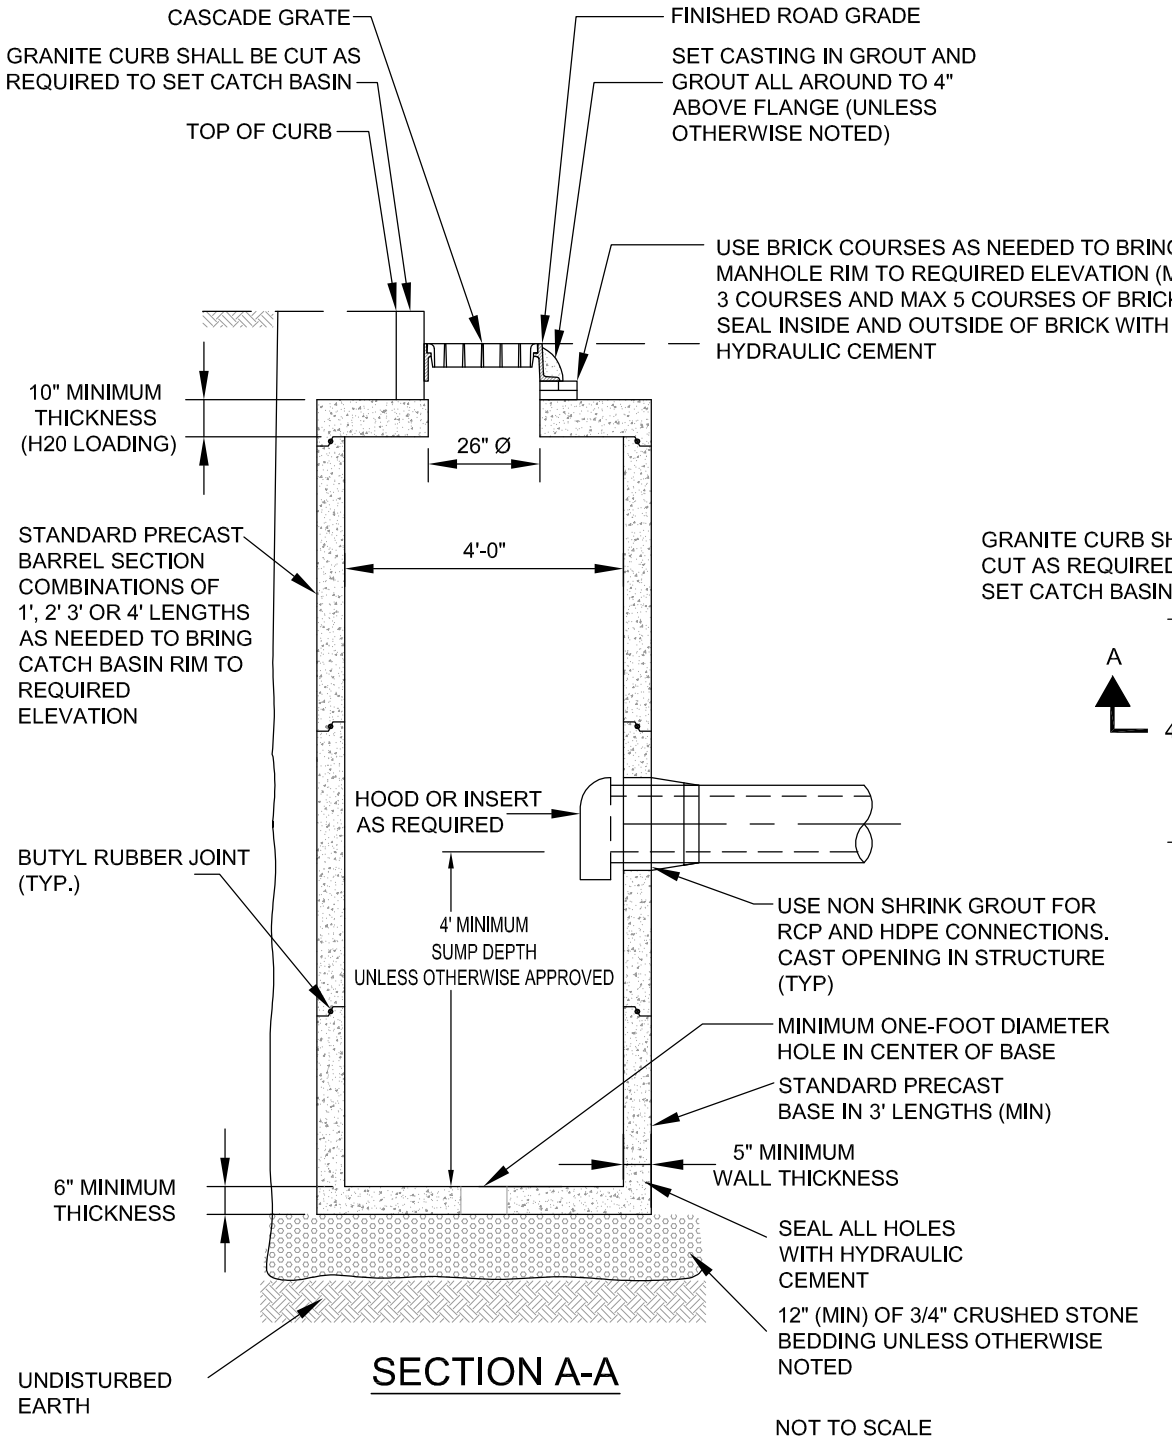

SECTION A-A

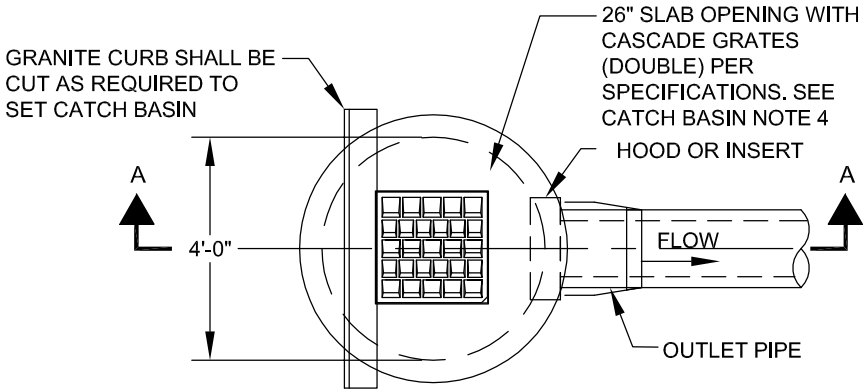

PLAN

NOT TO SCALE